LAYOUT HISTORY

DATE	DESCRIPTION
XXXX	XXXXX

LAYOUT No. 2 SECTION No. 1 COPY No. ____
T.H. X VICINITY OF ____ x
FROM x ____
Prepared ____ X ____ 20XX Scale: Hor. 1 Inch = 100 ft.
By [logo]

The alignment and grades shown on this map are tentative and subject to change without notice.

Staff Approval Date: XX-XX-XX

The traffic volumes shown are estimated for year 20XX.

Prepared X 20XX

S.P. X T.H. X A.J. X PPMS Activity X
S.P. ____ T.H. ____ A.J. ____ PPMS Activity ____
S.P. ____ T.H. ____ A.J. ____ PPMS Activity ____
Copy To: ____ For ____
DESIGN FILE:
DATE: 12/8/2010 - DATE PLOTTED

Level 1 LAYOUT APPROVAL

Programmed Letting Date ____ X ____
Prepared By ____ 20__
Reviewed By District Design or Preliminary Design Engineer ____ 20__
Reviewed By District Traffic Engineer ____ 20__
Reviewed By State Geometrics Engineer ____ 20__
Reviewed By Transportation District Engineer ____ 20__
Approved By State Design Engineer ____ 20__
Approved By ____ District Traffic Engineer ____ 20__

I HEREBY CERTIFY THAT THIS LAYOUT WAS PREPARED BY ME OR UNDER MY DIRECT SUPERVISION AND THAT I AM A DULY LICENSED PROFESSIONAL ENGINEER UNDER THE LAWS OF THE STATE OF MINNESOTA.

DATE: ____ LIC. NO.: ____ ENGR.: ____

LEGEND

- PAVED ROADWAY
- AGGREGATE ROADWAY/DRIVEWAY
- BRIDGES & RETAINING WALLS
- RAISED MEDIANS & CURBS
- PAVED SHOULDERS
- BITUMINOUS TRAILS & BIKEWAYS
- CONCRETE TRAILS & SIDEWALKS
- CONSTRUCTION "BY OTHERS"
- PROPOSED PONDING LOCATION
- PROPOSED TRAFFIC SIGNAL
- EXISTING TRAFFIC SIGNAL
- PRELIMINARY CONSTRUCTION LIMITS
- WETLANDS
- WETLANDS SUPL. INFORMATION
- EXISTING RIGHT OF WAY
- PROPOSED RIGHT OF WAY
- PROPOSED RETAINING WALL

STUDY COPY
NOT APPROVED
12/8/2010

PROJECT LOCATION
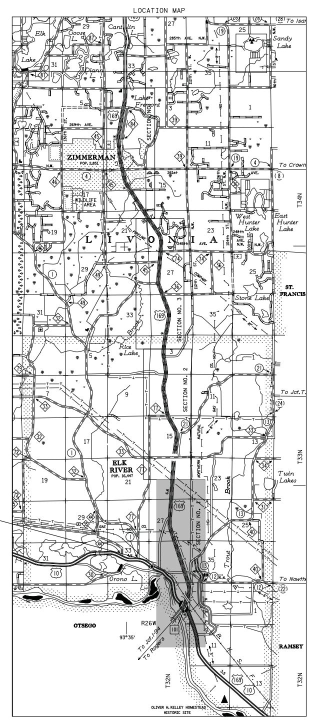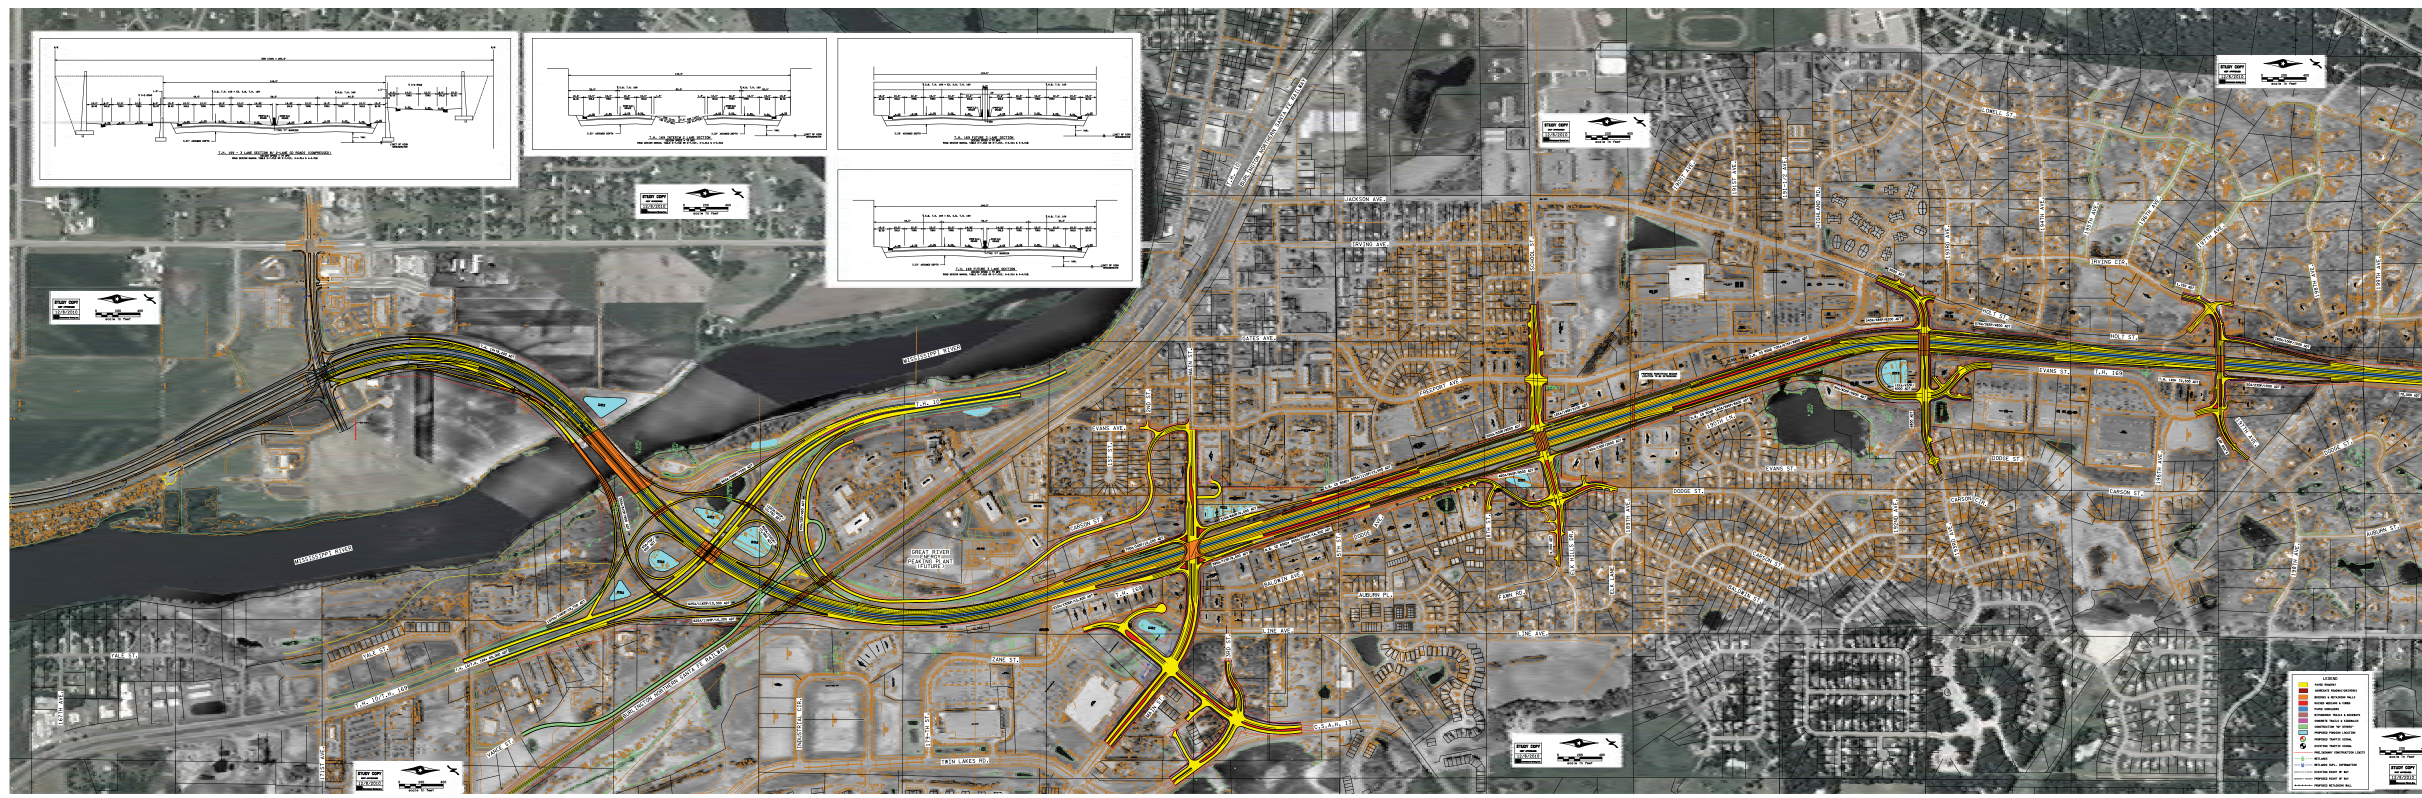
LOCATION MAP