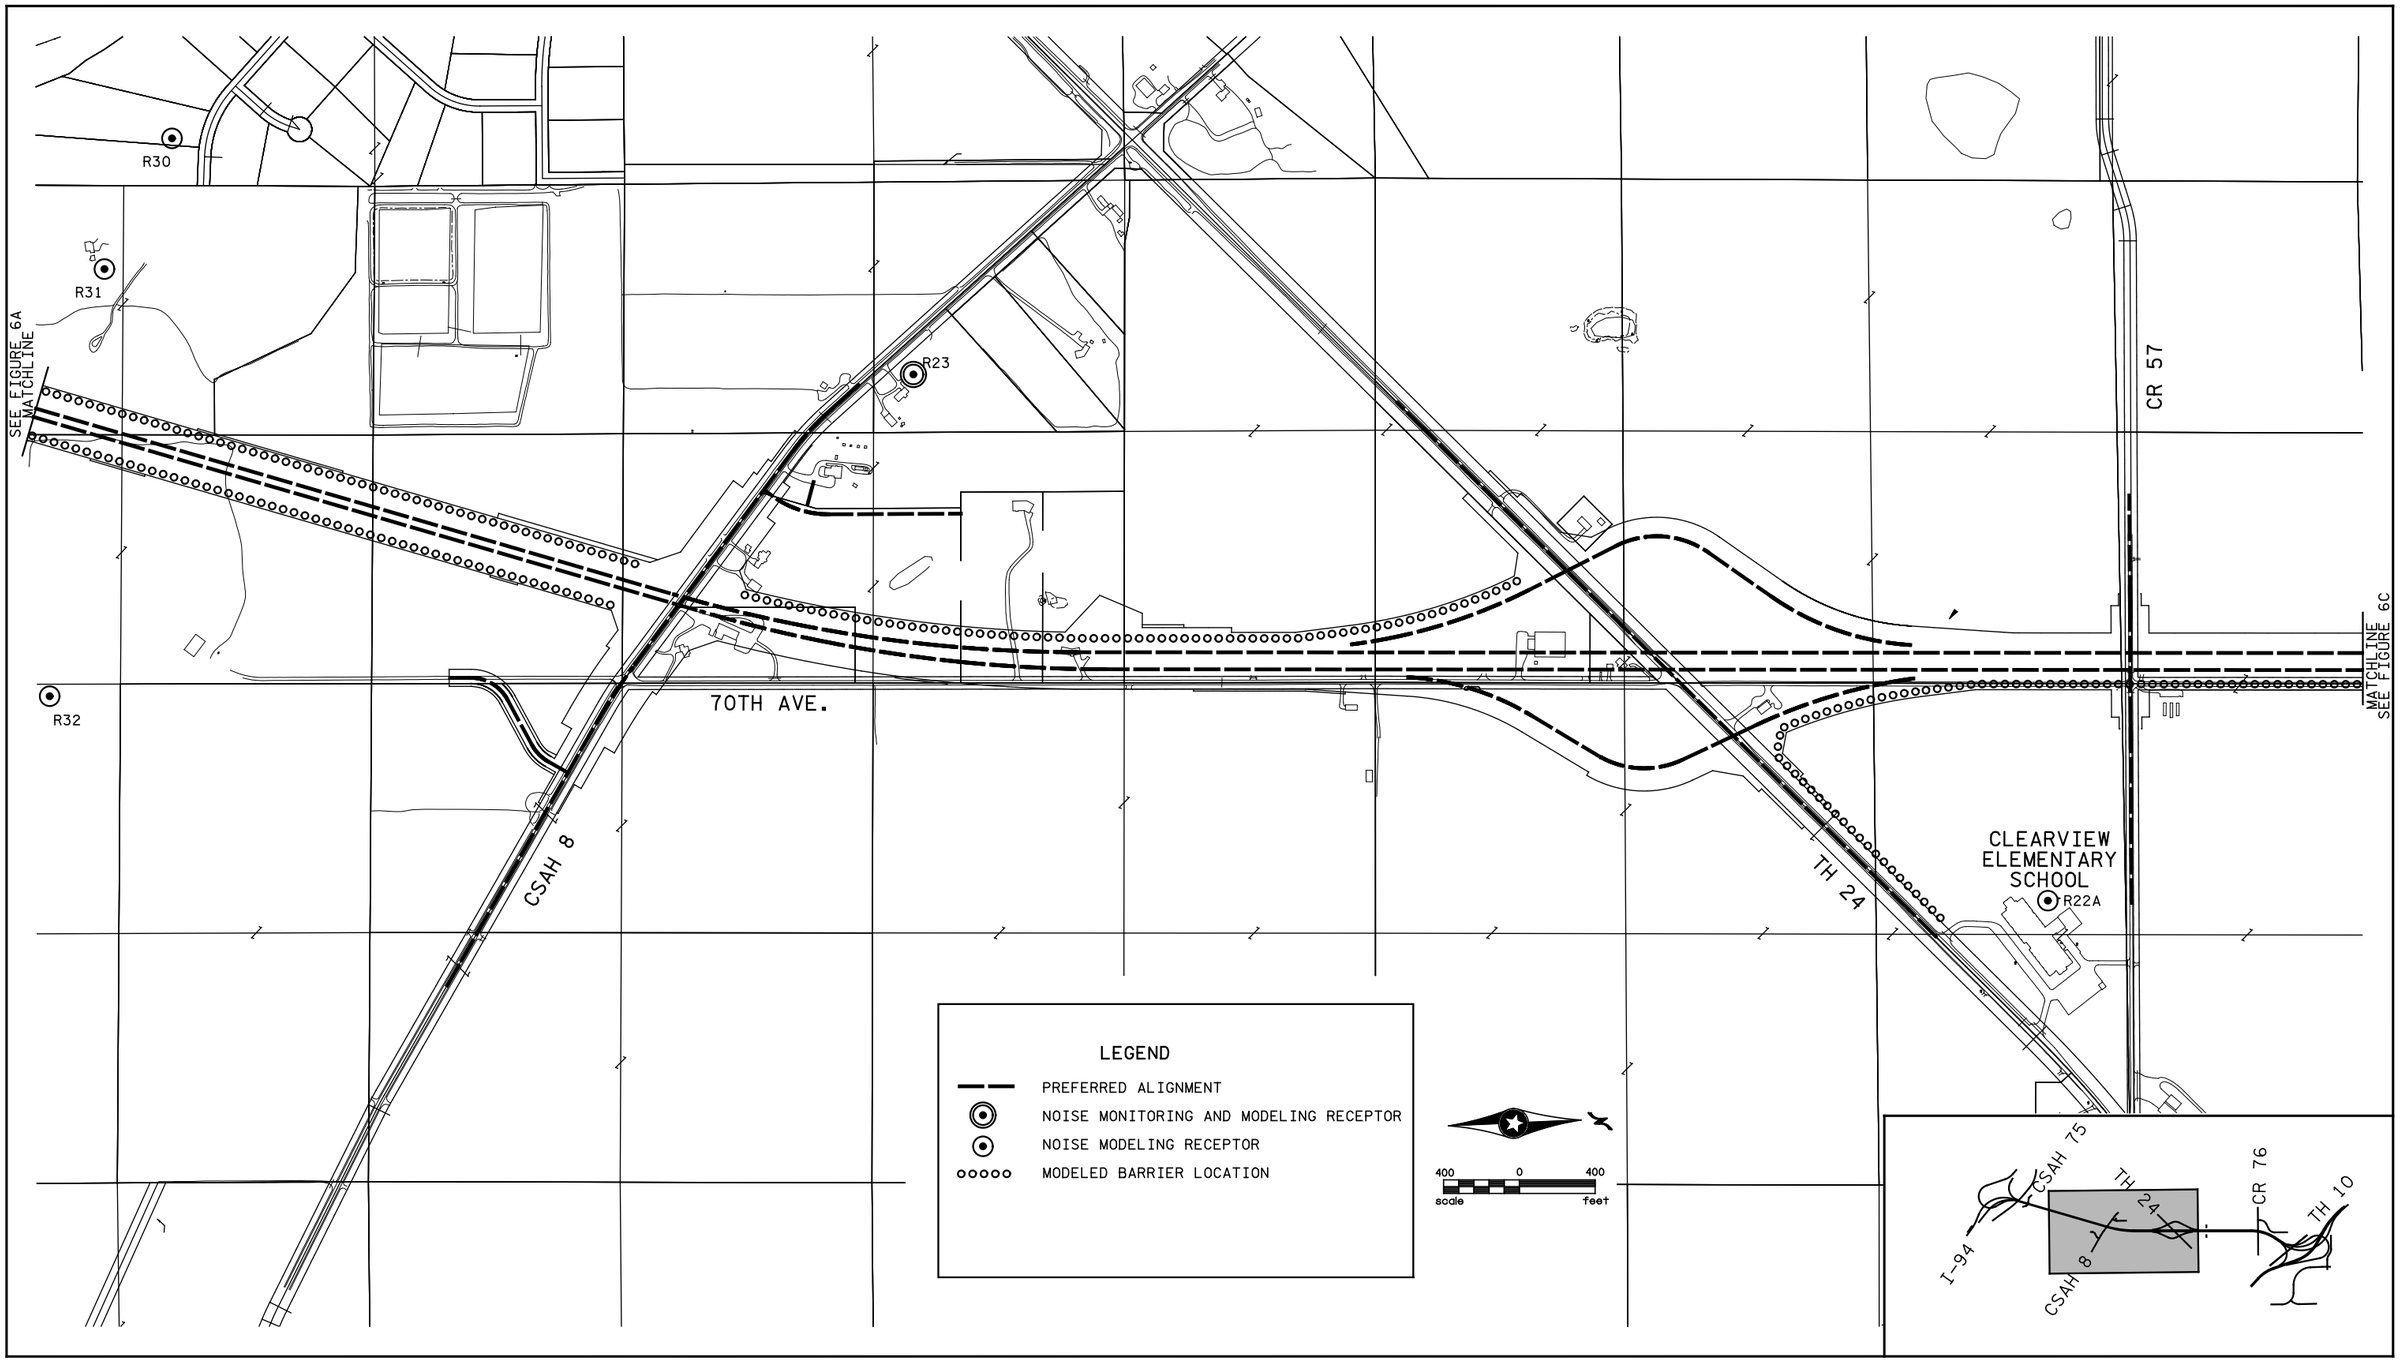

H:\Projects\4367\hl-mu\environmental\preferred\4367-P_NOISE_GR2.dgn

NOISE RECEPTOR AND MODELED NOISE BARRIER LOCATIONS- PREFERRED ALTERNATIVE- MIDDLE SEGMENT

Figure 6B

I-94/TH 10 INTERREGIONAL CONNECTION
Final Environmental Impact Statement
S.P. #8823-01
Minnesota Department of Transportation District 3