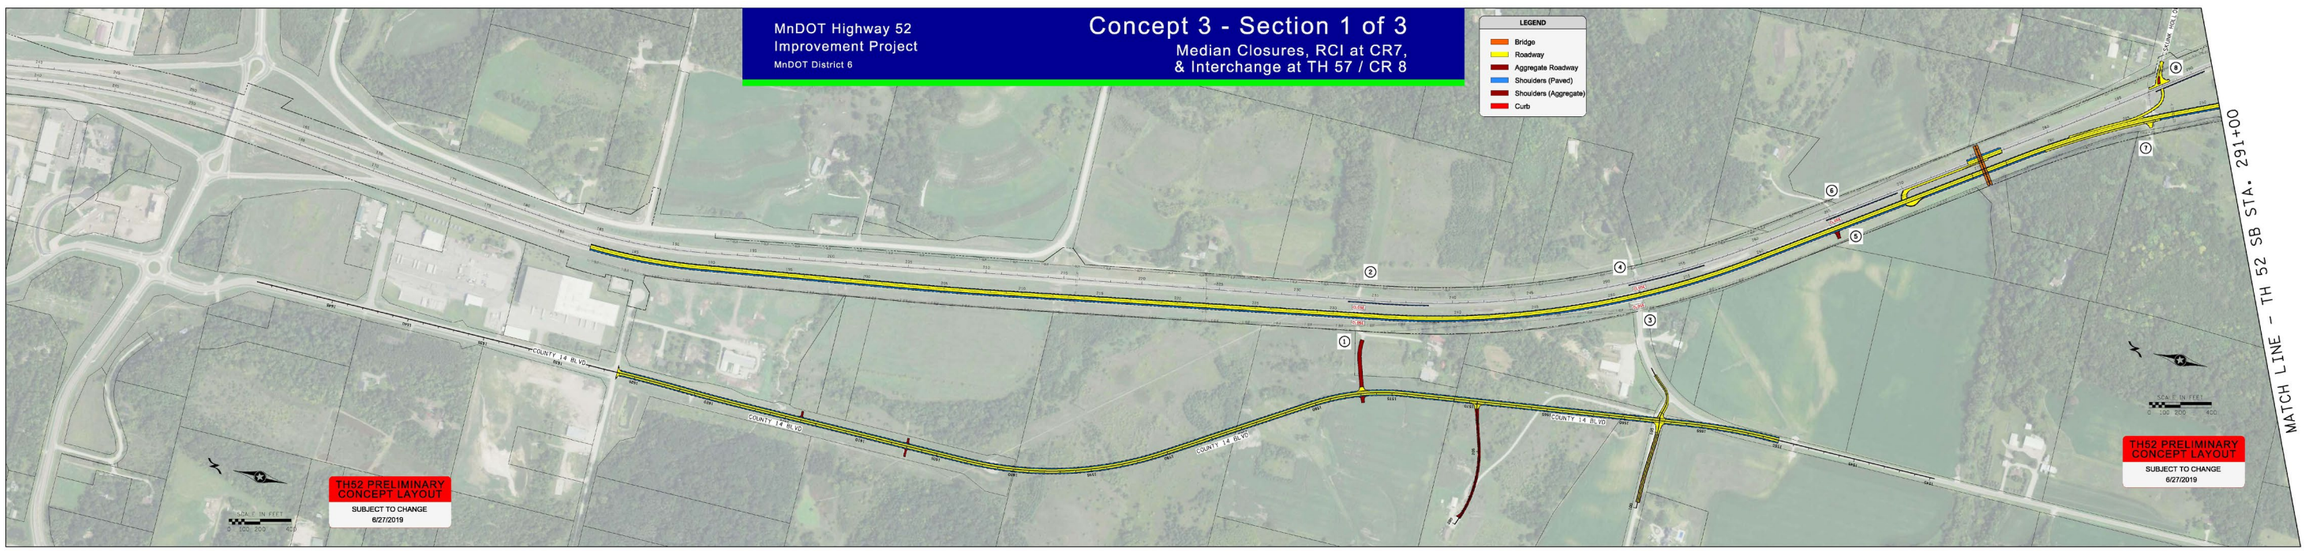
MnDOT Highway 52
Improvement Project
MnDOT District 6
Concept 3 - Section 1 of 3
Median Closures, RCI at CR7,
& Interchange at TH 57 / CR 8
LEGEND
Bridge
Roadway
Aggregate Roadway
Shoulders (Paved)
Shoulders (Aggregate)
Curb
TH52 PRELIMINARY CONCEPT LAYOUT
SUBJECT TO CHANGE
6/27/2019
MATCH LINE - TH 52 SB STA. 291+00
MATCH LINE - TH 52 SB STA. 433+00