CONCEPT #1

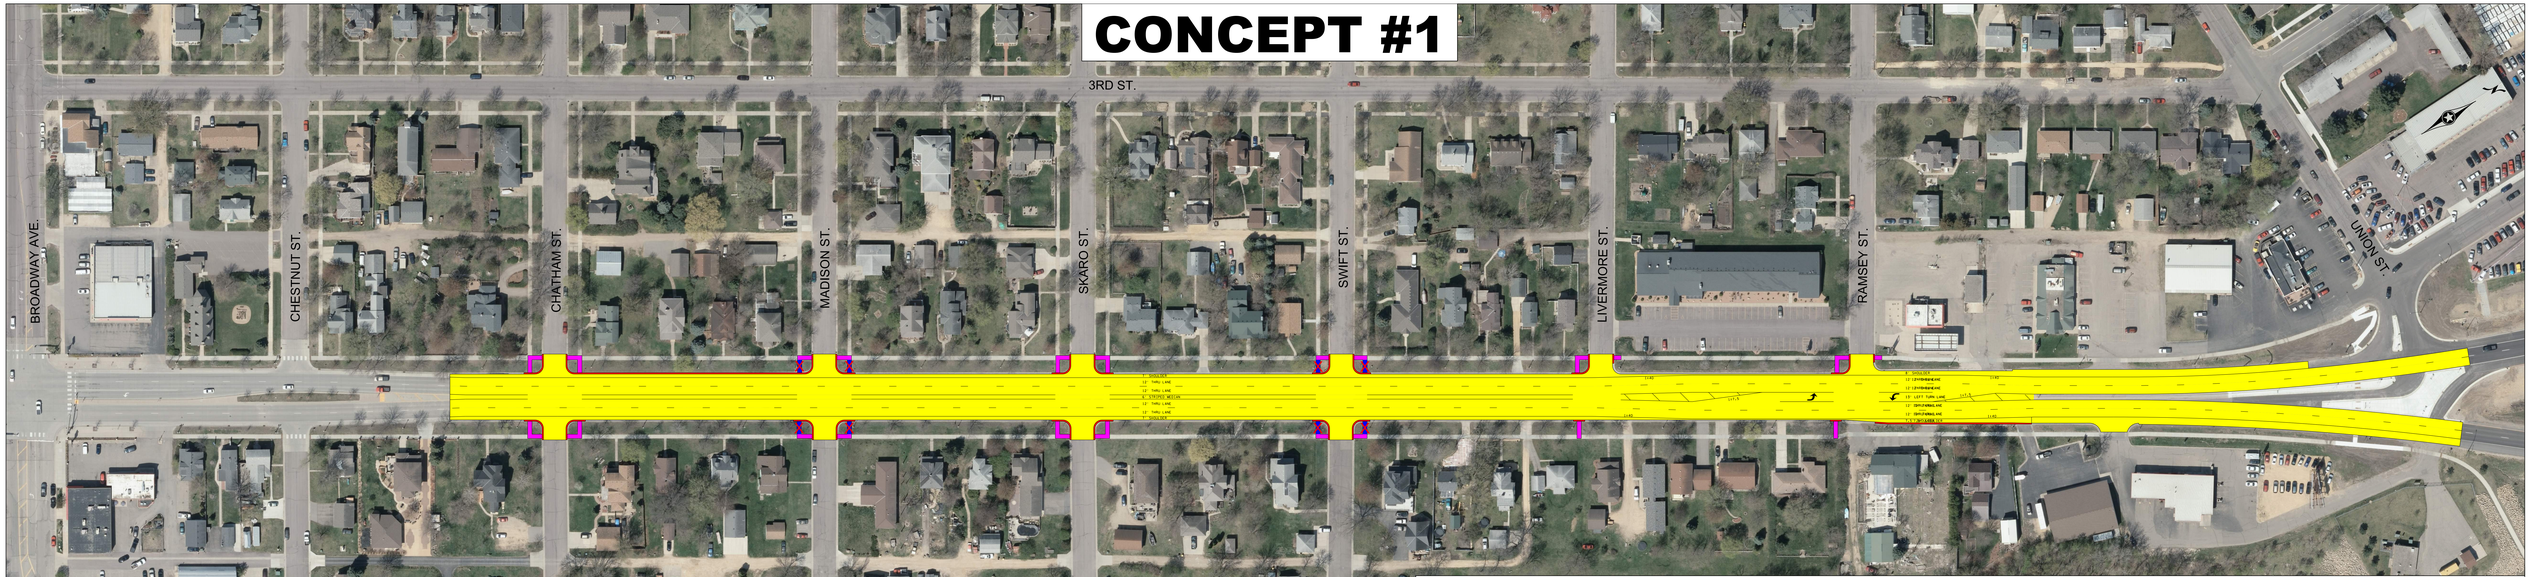

CONCEPT #1 - PAVEMENT PRESERVATION
SP 5209-81 (HWY 169) BROADWAY AVE TO UNION ST

LEGEND

- ROADWAY RESURFACING
- CONCRETE CURB & GUTTER
- CONCRETE SIDEWALK & MEDIAN
- REMOVE SIDEWALK

50
SCALE IN FEET
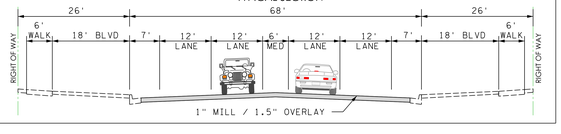
TYPICAL SECTION