CONCEPT #2

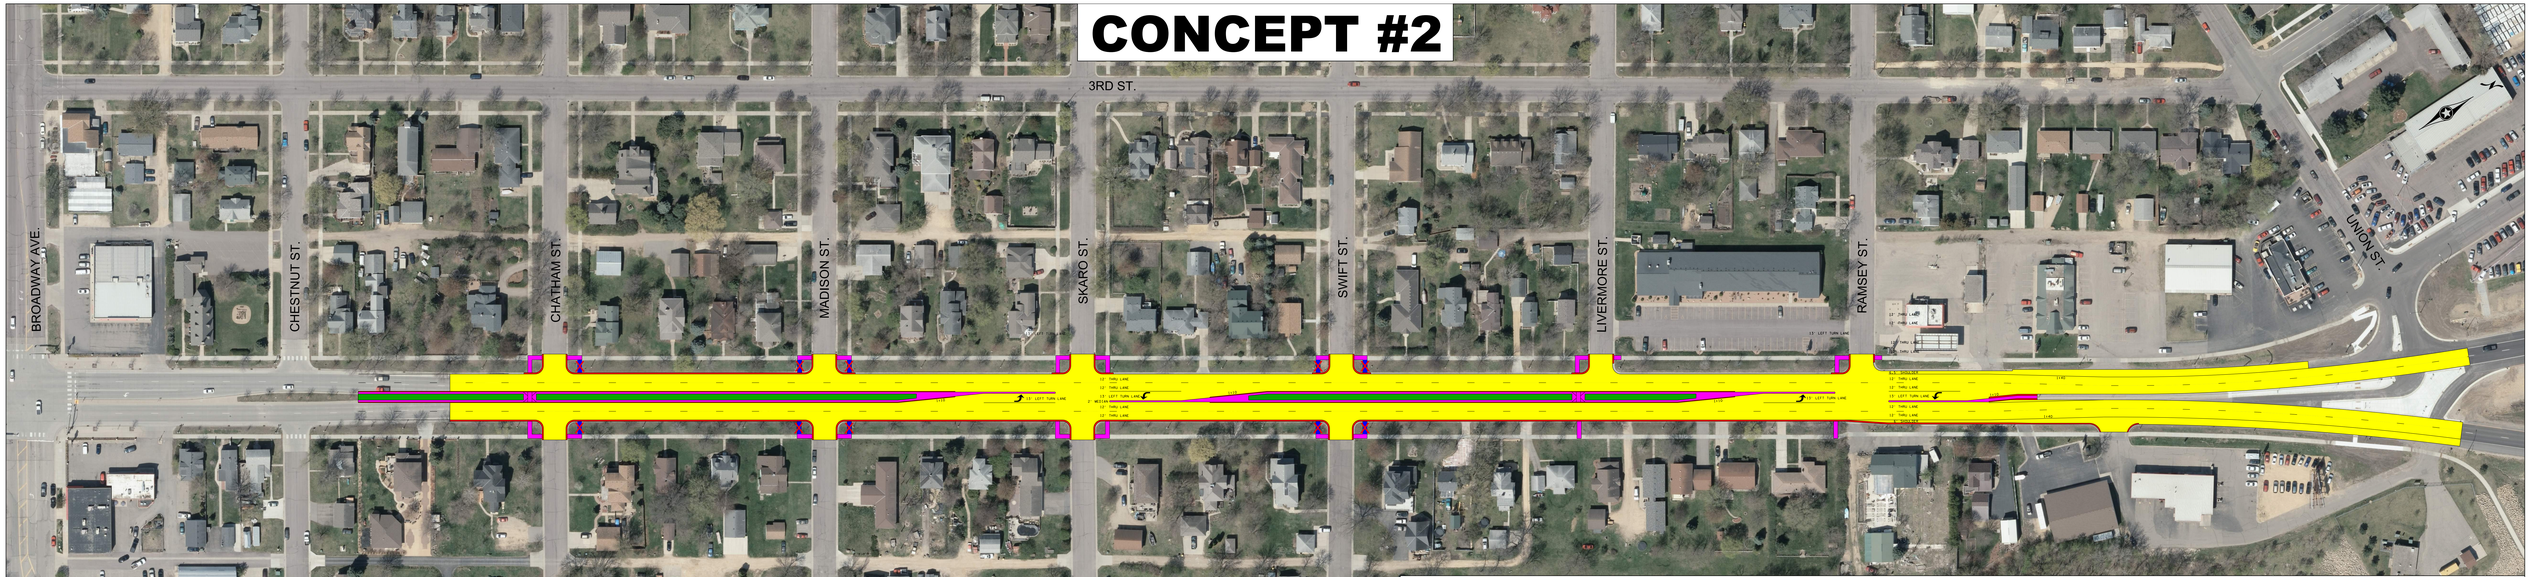

CONCEPT #2 - 14' MEDIAN

SP 5209-81 (HWY 169) BROADWAY AVE TO UNION ST

LEGEND

- ROADWAY RESURFACING
- CONCRETE CURB & GUTTER
- CONCRETE SIDEWALK & MEDIAN
- MEDIAN VEGETATION
- REMOVE SIDEWALK

MID-BLOCK TYPICAL SECTION

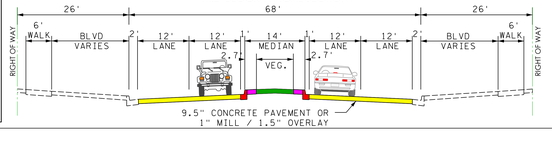

LEFT TURN LANE SECTION

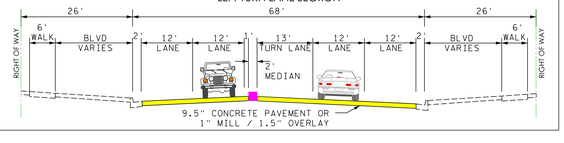

50
SCALE IN FEET