CONCEPT #3

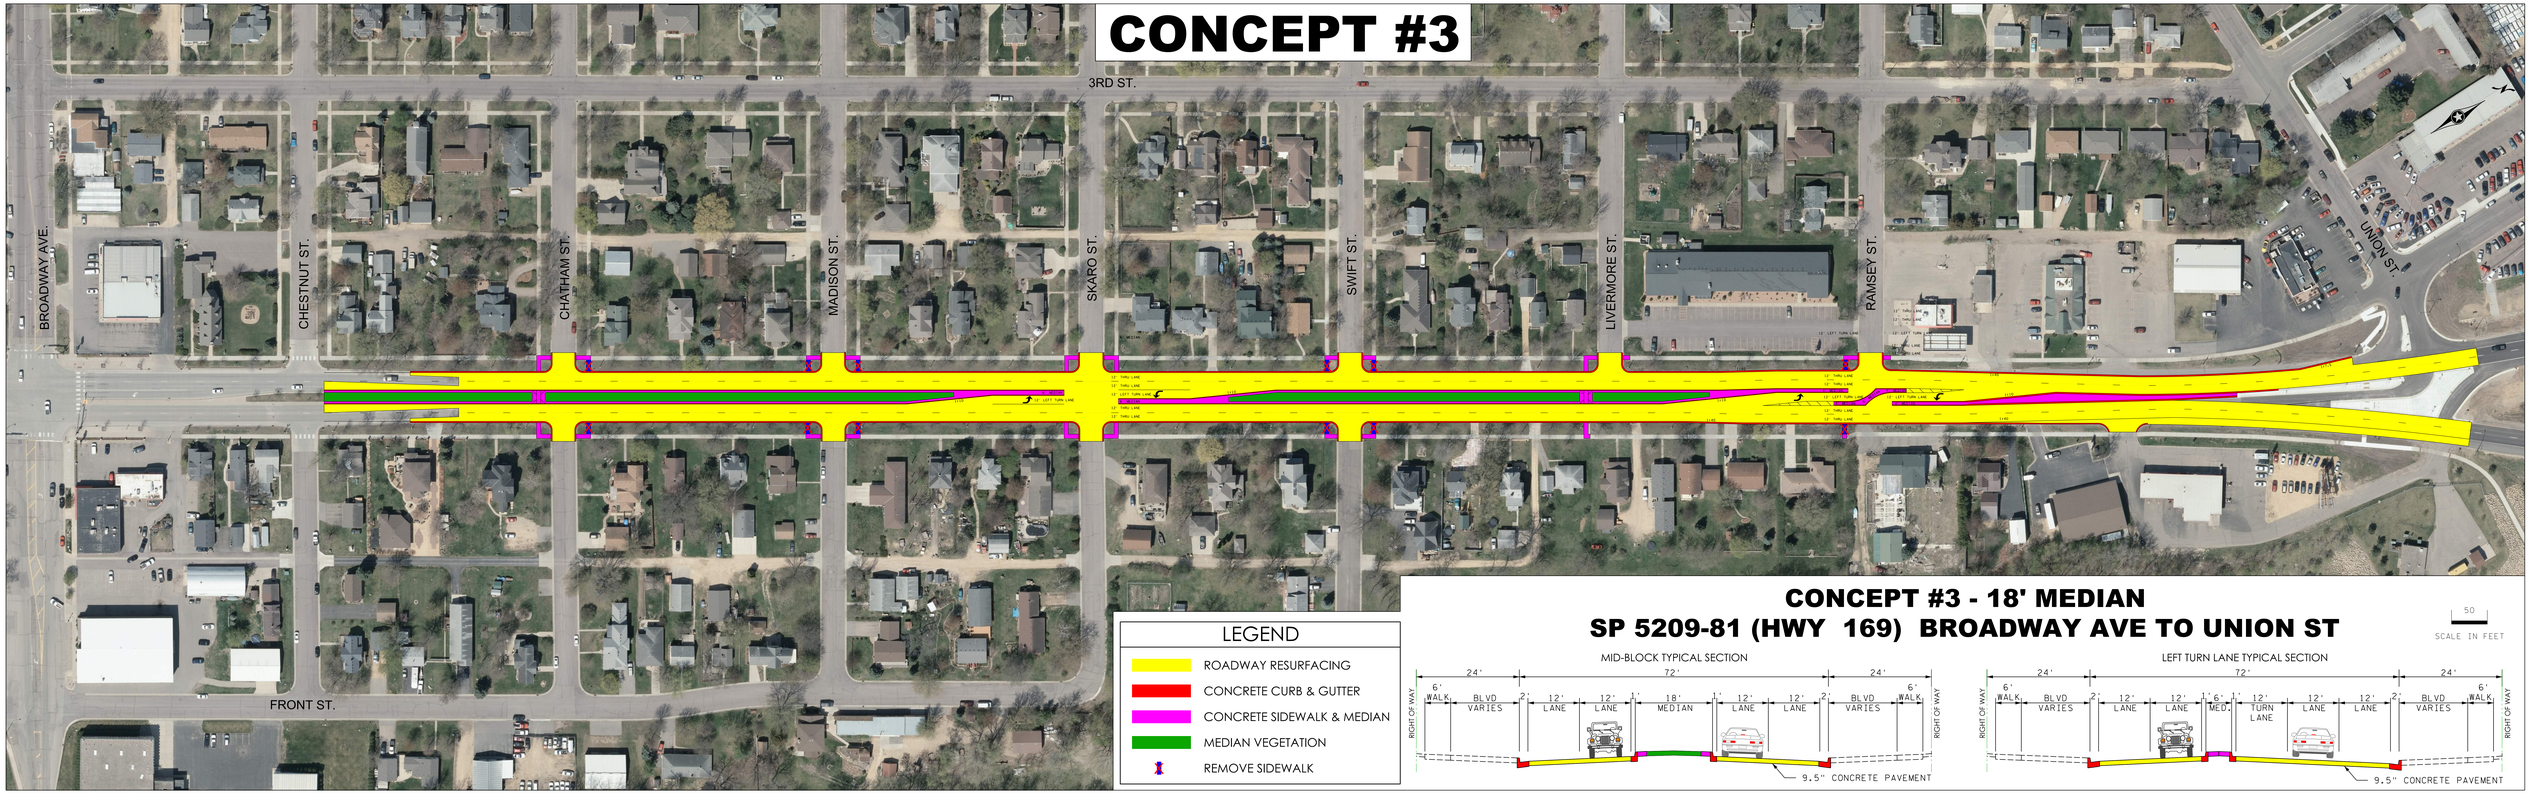

CONCEPT #3 - 18' MEDIAN

SP 5209-81 (HWY 169) BROADWAY AVE TO UNION ST

50
SCALE IN FEET

MID-BLOCK TYPICAL SECTION

LEFT TURN LANE TYPICAL SECTION