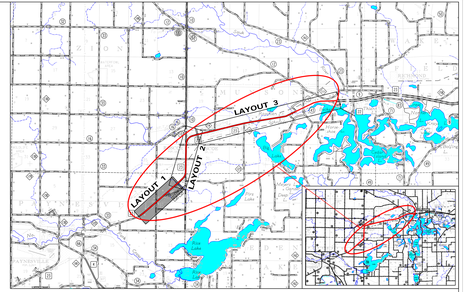

INPLACE TYPICAL SECTION

EXISTING T.H. 23

TYPICAL SECTION

PROPOSED T.H. 23

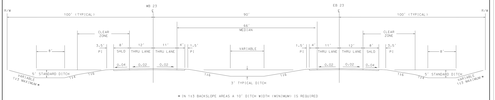

* IN 1:3 BACKSLOPE AREA A 10' DITCH WIDTH (MINIMUM) IS REQUIRED

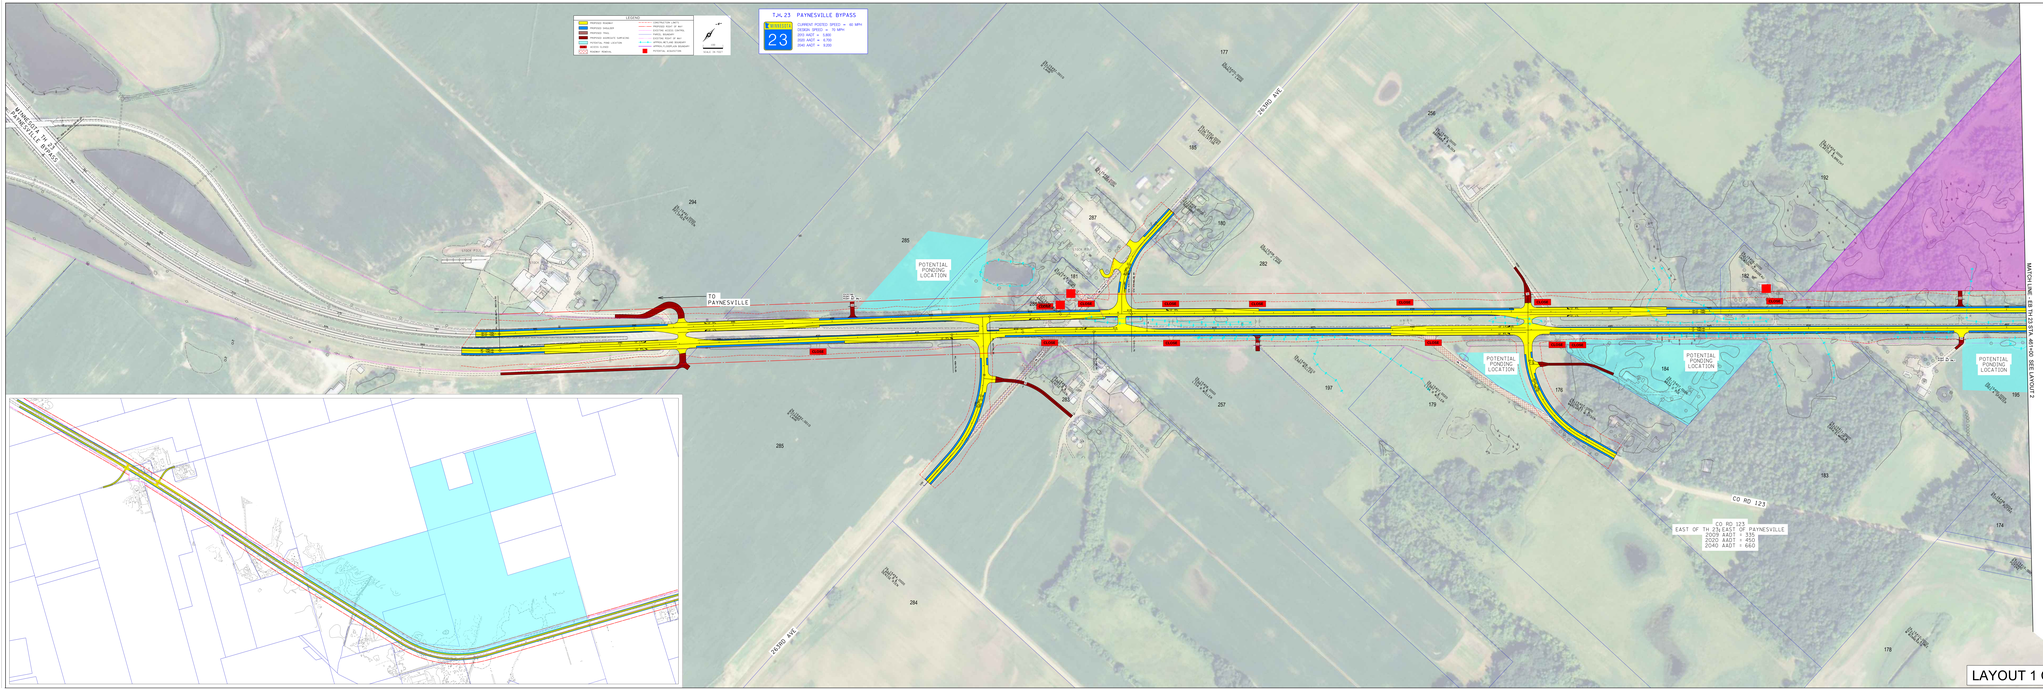

LAYOUT 1 OF 3