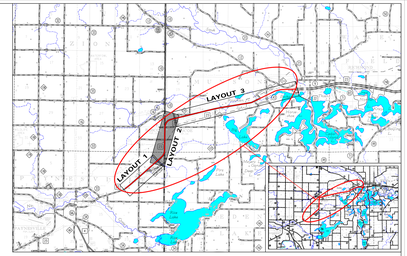

INPLACE TYPICAL SECTION

EXISTING T.H. 23

TYPICAL SECTION

PROPOSED T.H. 23

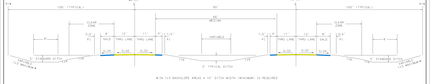

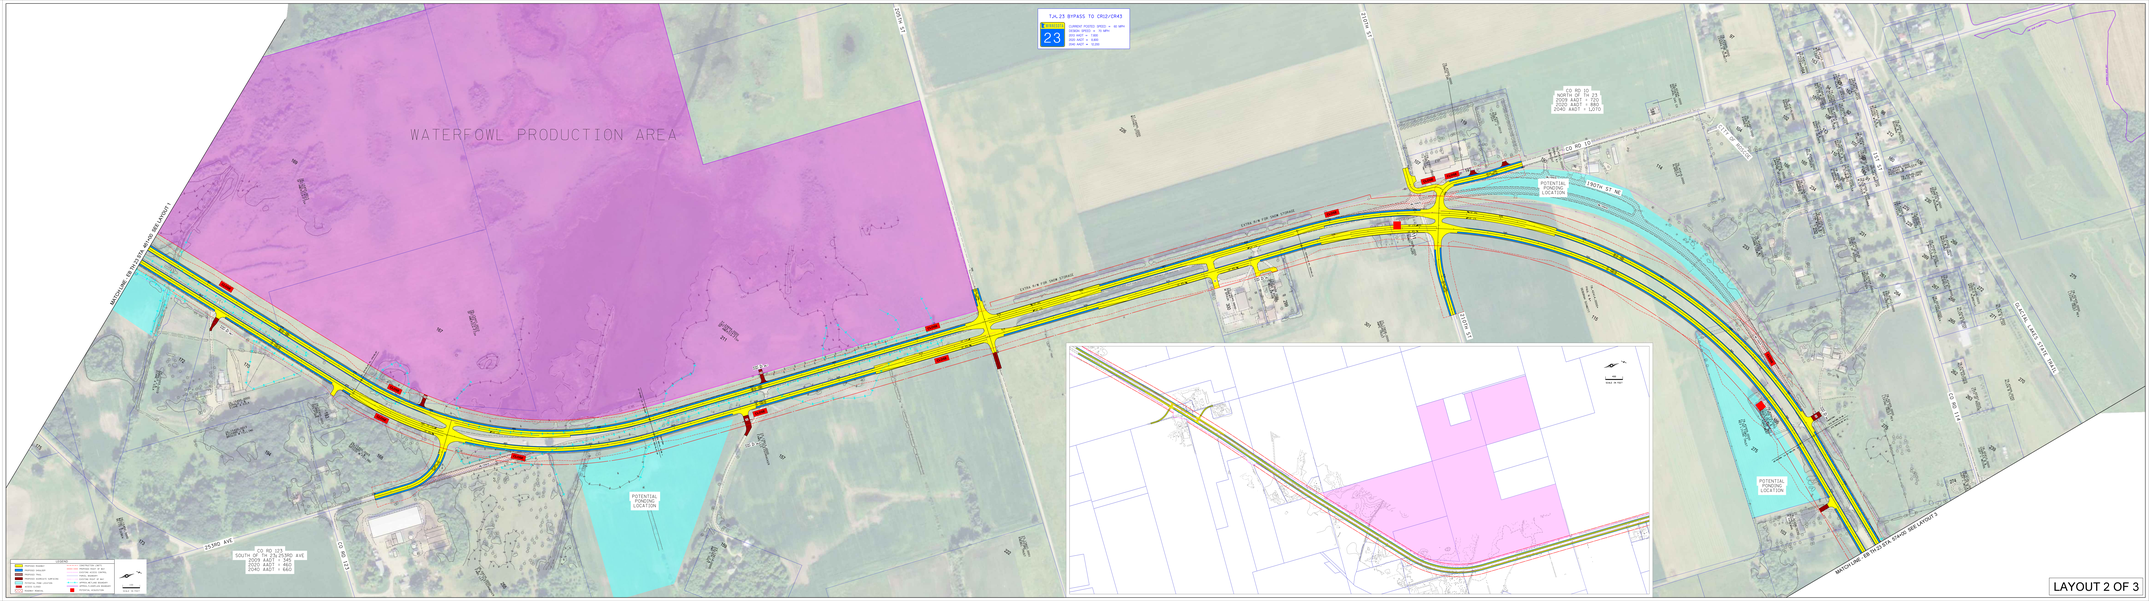

LAYOUT 2 OF 3