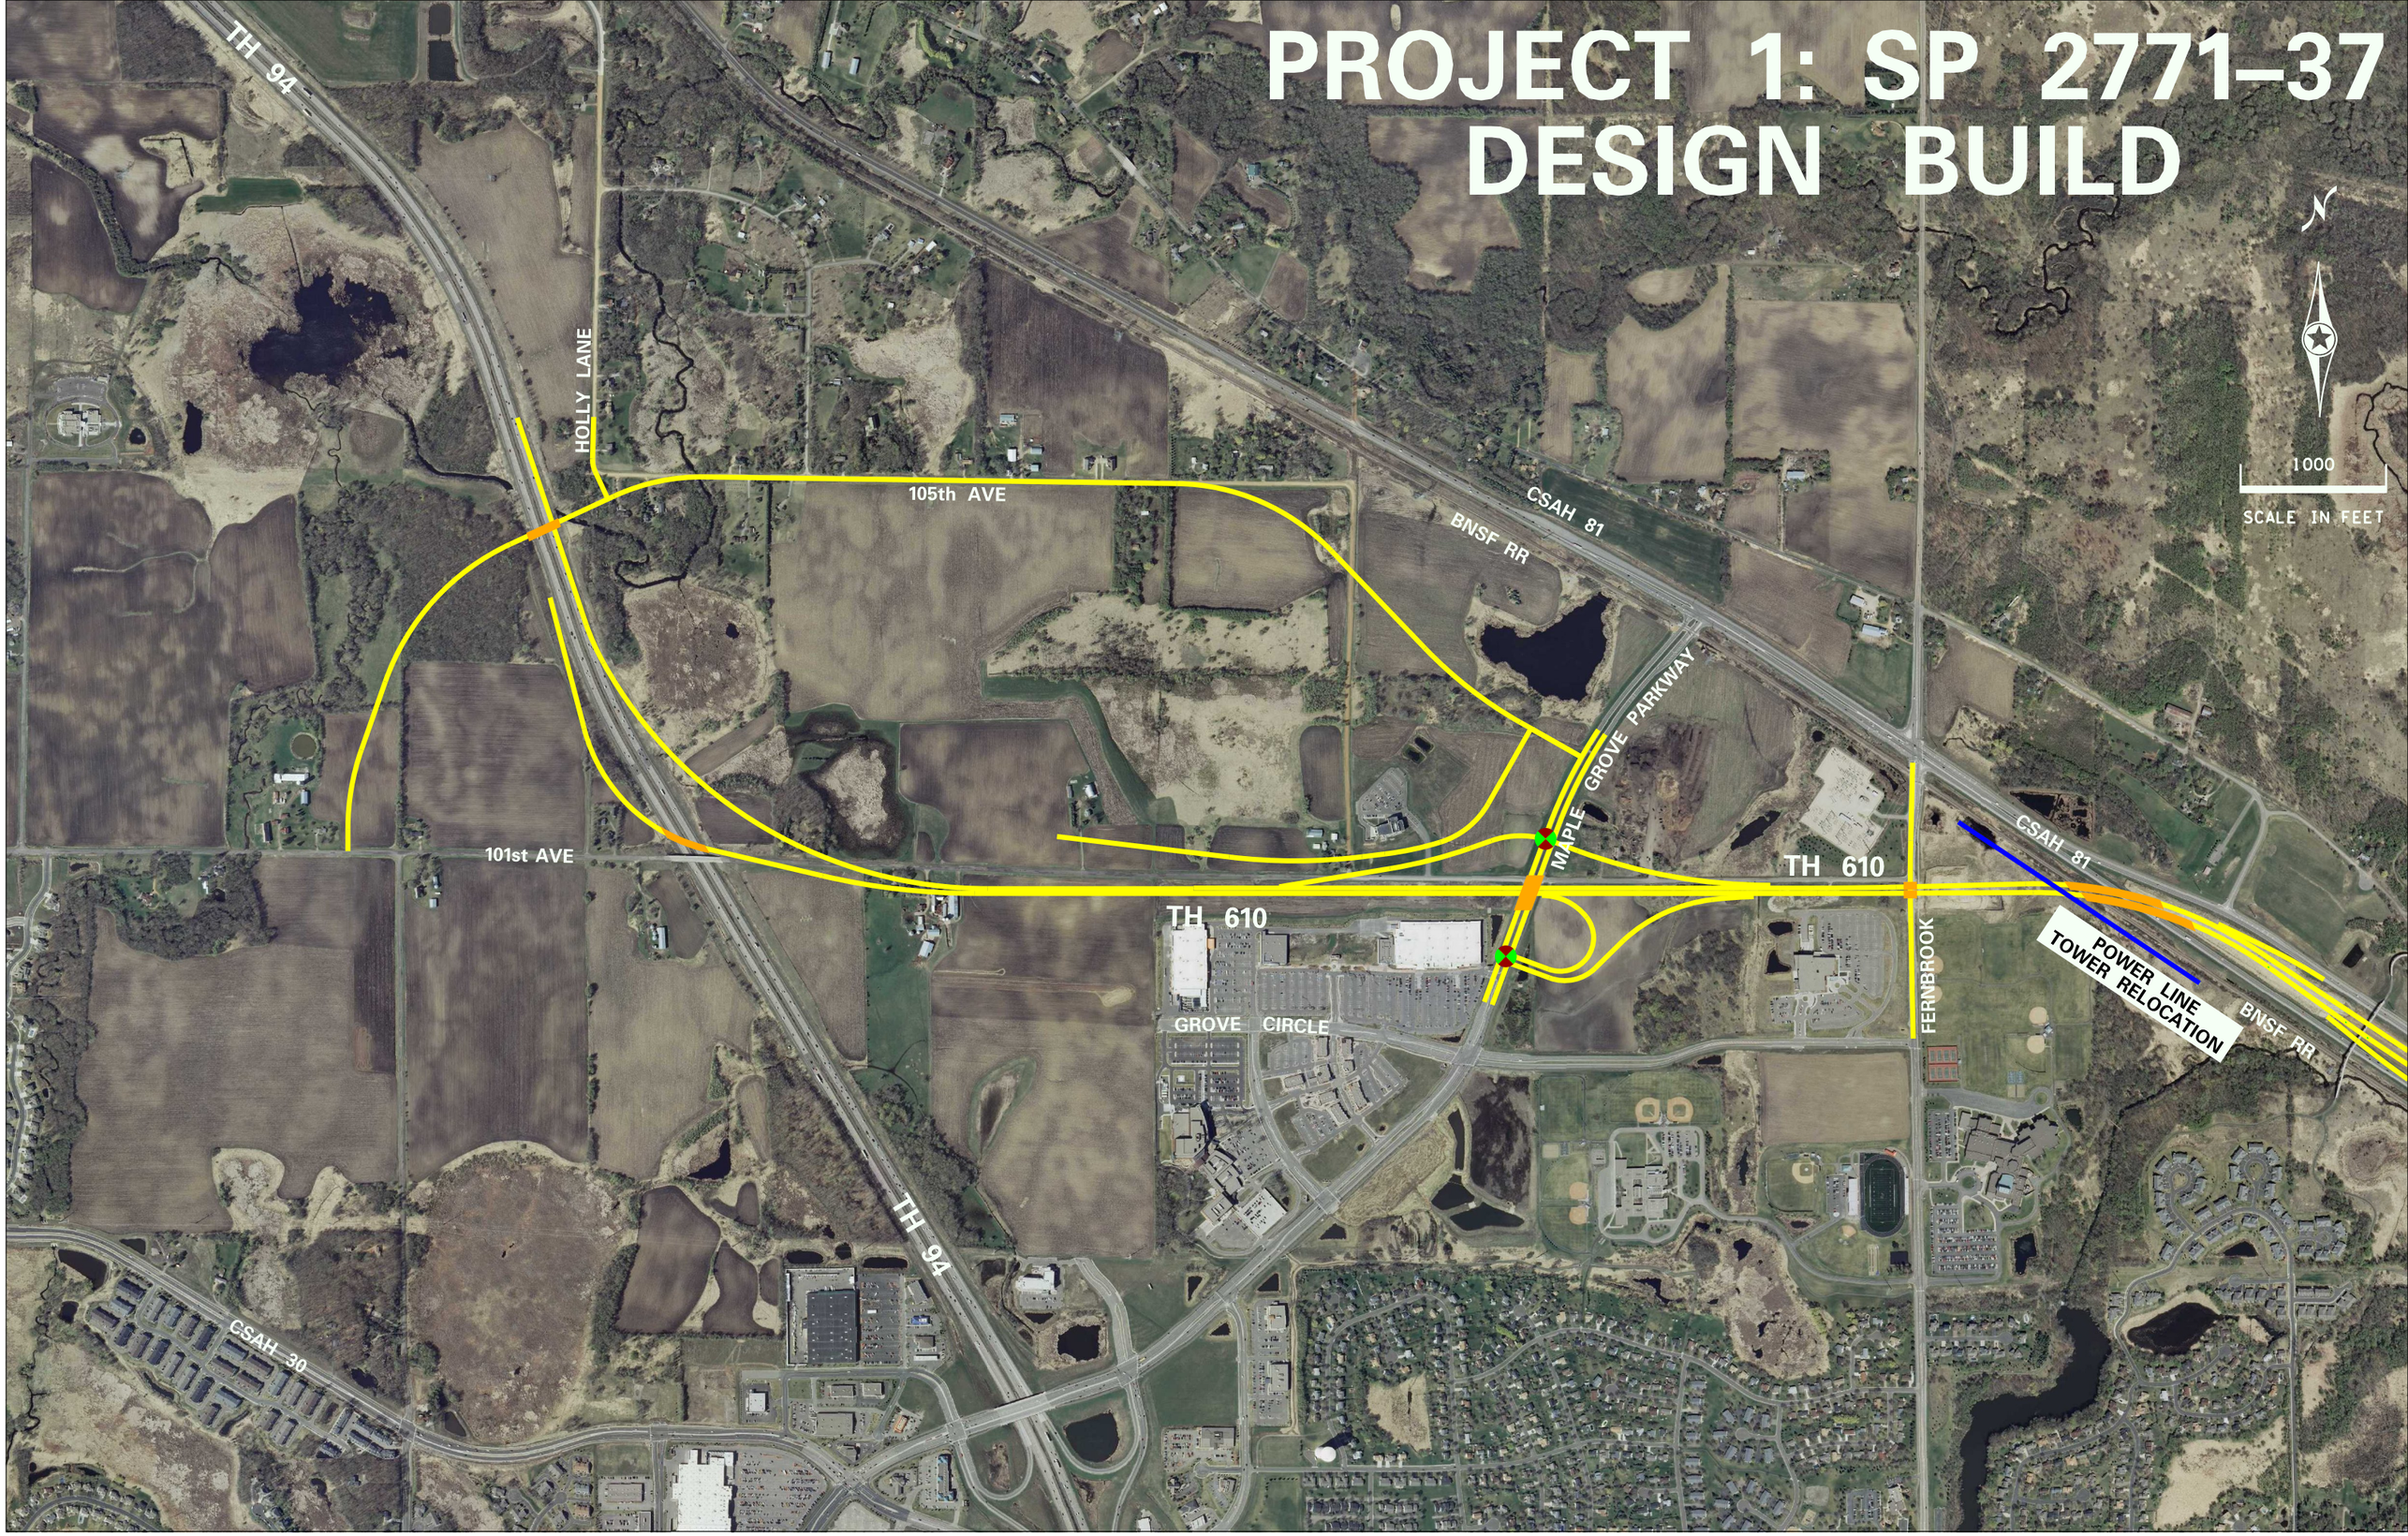PROJECT 1: SP 2771–37
DESIGN BUILD