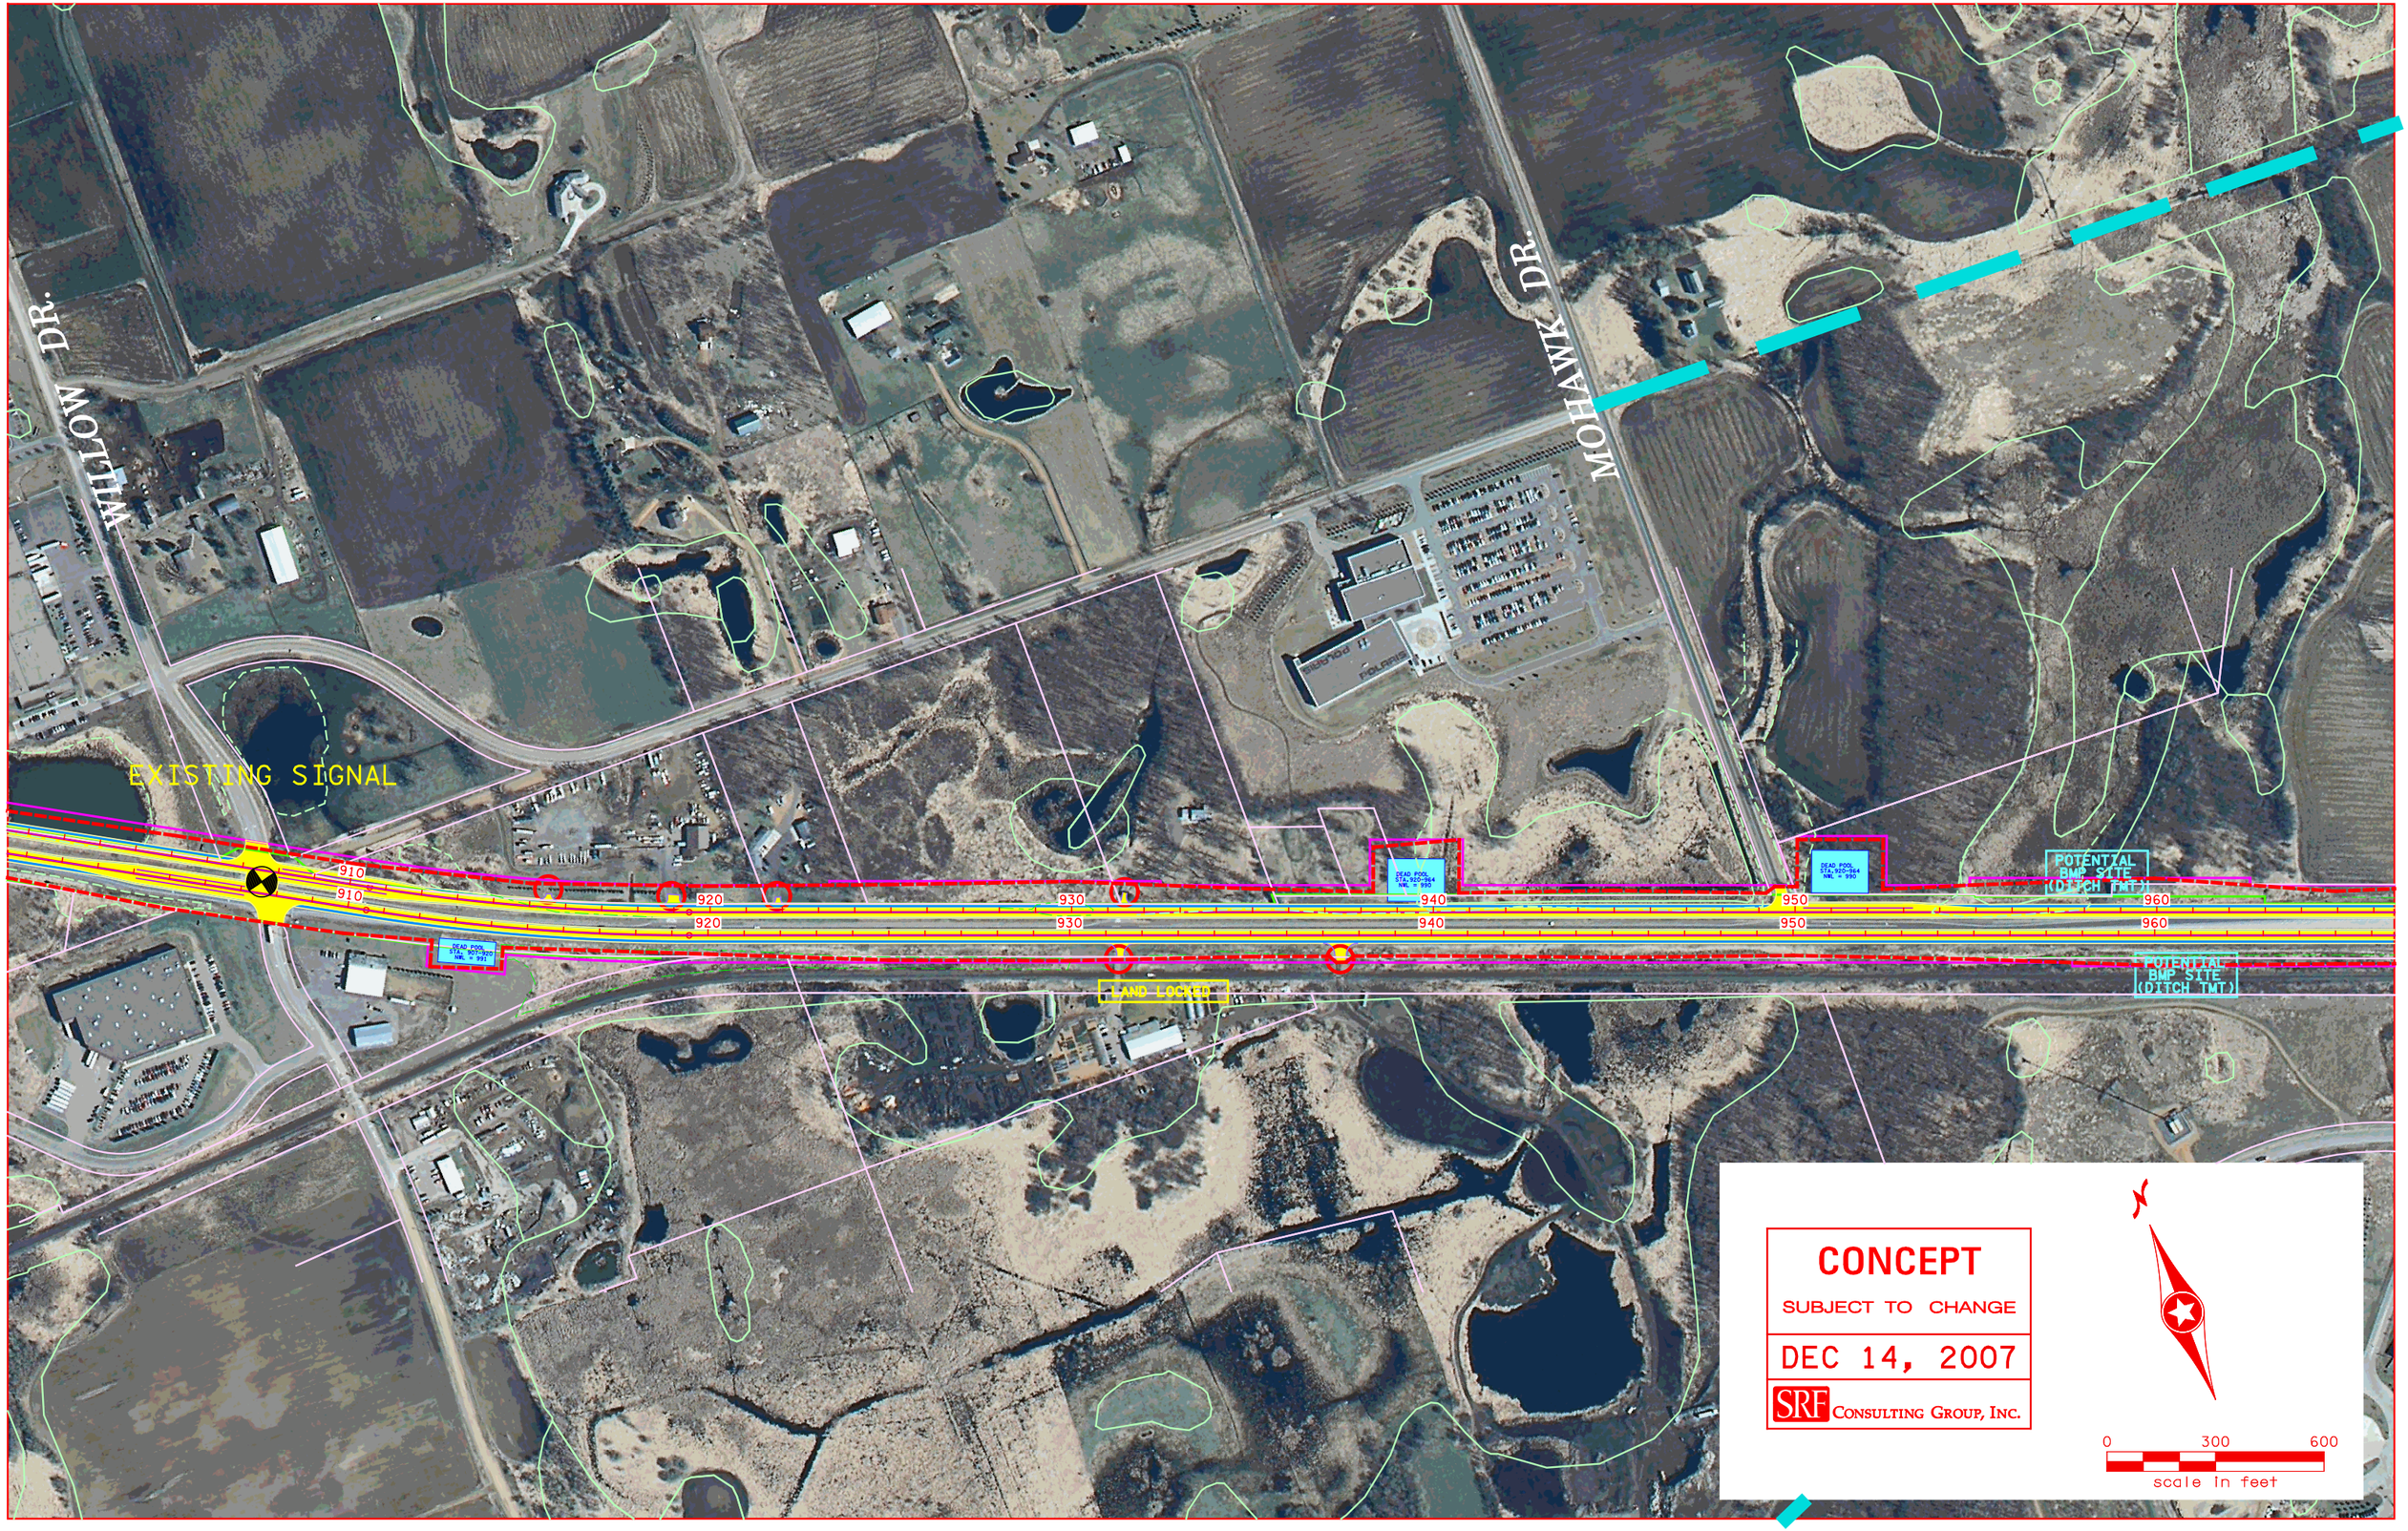
WILLOW DR.
MOHAWK DR.
EXISTING SIGNAL
910
910
920
920
930
930
940
940
950
950
960
960
DEAD POOL
STA. 907-920
NWL = 991
DEAD POOL
STA. 920-964
NWL = 990
DEAD POOL
STA. 920-964
NWL = 990
POTENTIAL
BMP SITE
(DITCH TMT.)
POTENTIAL
BMP SITE
(DITCH TMT.)
LAND LOCKED
CONCEPT
SUBJECT TO CHANGE
DEC 14, 2007
SRF CONSULTING GROUP, INC.
N
0
300
600
scale in feet