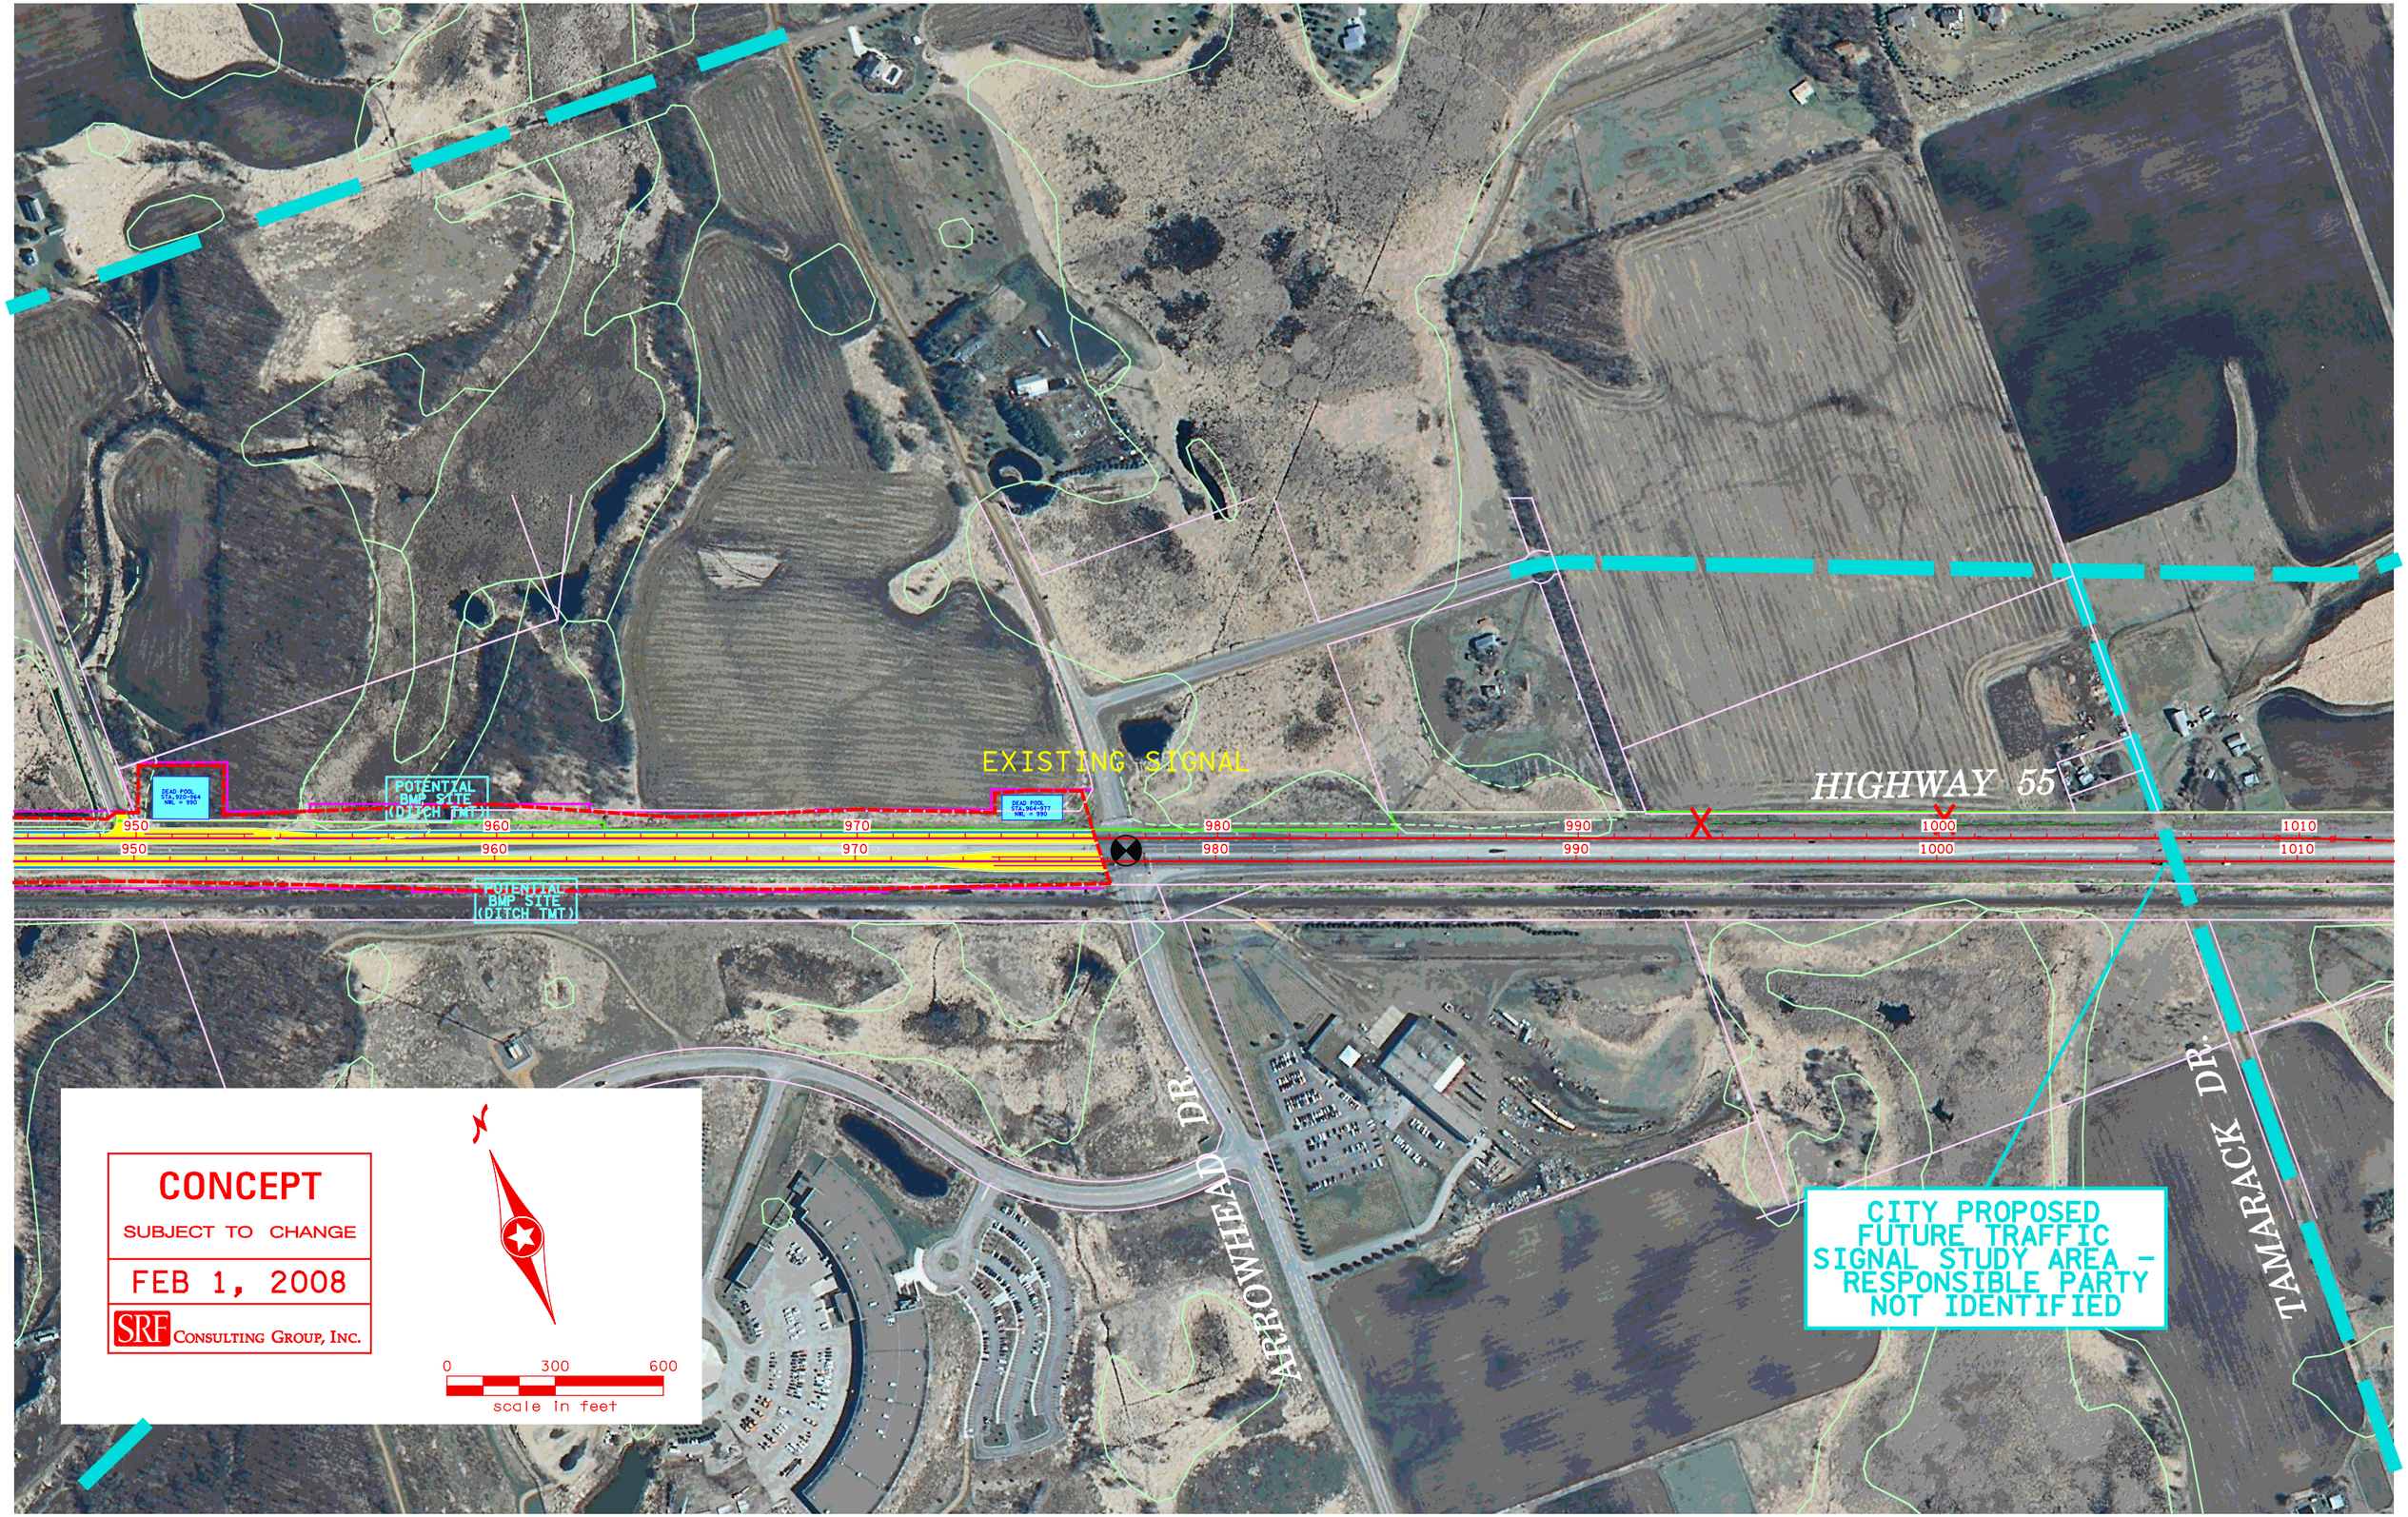
EXISTING SIGNAL
HIGHWAY 55
POTENTIAL BMP SITE (DITCH TMT)
DEAD POOL STA. 960-964 NWL = 950
DEAD POOL STA. 964-977 NWL = 990
950
960
970
980
990
1000
1010
ARROWHEAD DR.
TAMARACK DR.
CITY PROPOSED FUTURE TRAFFIC SIGNAL STUDY AREA - RESPONSIBLE PARTY NOT IDENTIFIED
CONCEPT
SUBJECT TO CHANGE
FEB 1, 2008
SRF CONSULTING GROUP, INC.
N
0
300
600
scale in feet