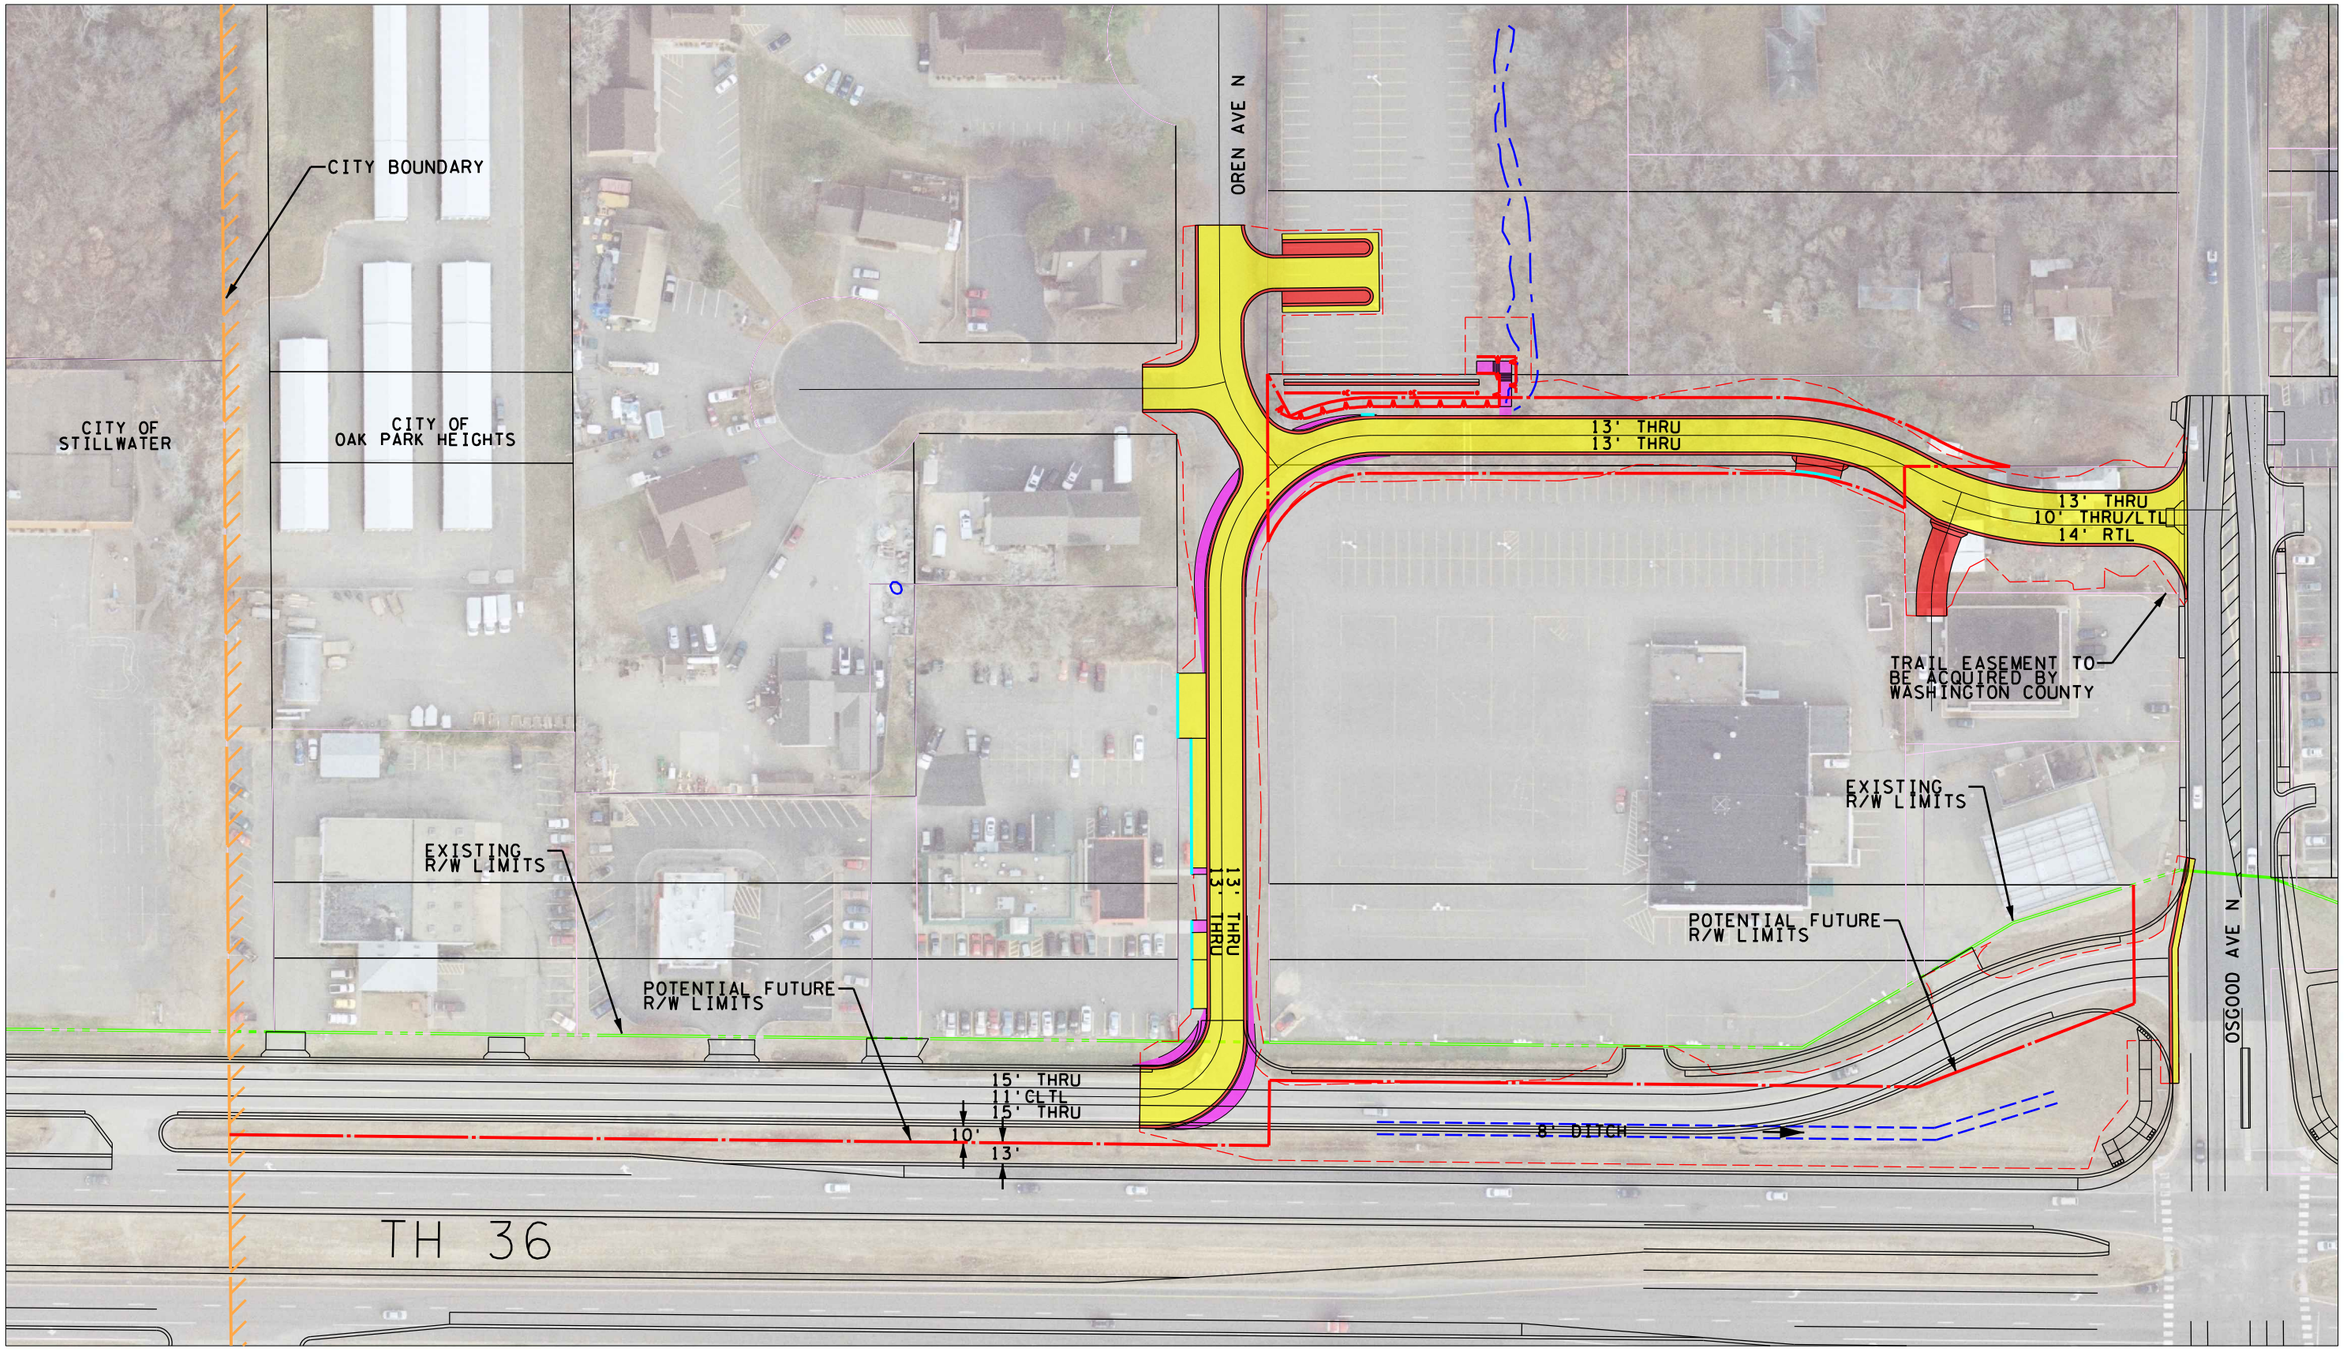

NORTH FRONTAGE ROAD REALIGNMENT

S.P. 8214–179

EXHIBIT B

4:31:51 PM

1/15/2015

S:\K0\M\Mntrnd\124258\5-final-dsgn\NFRRedesign\5-final-dsgn\exhibit\nfr_exhibit1.dgn
Exhibit B