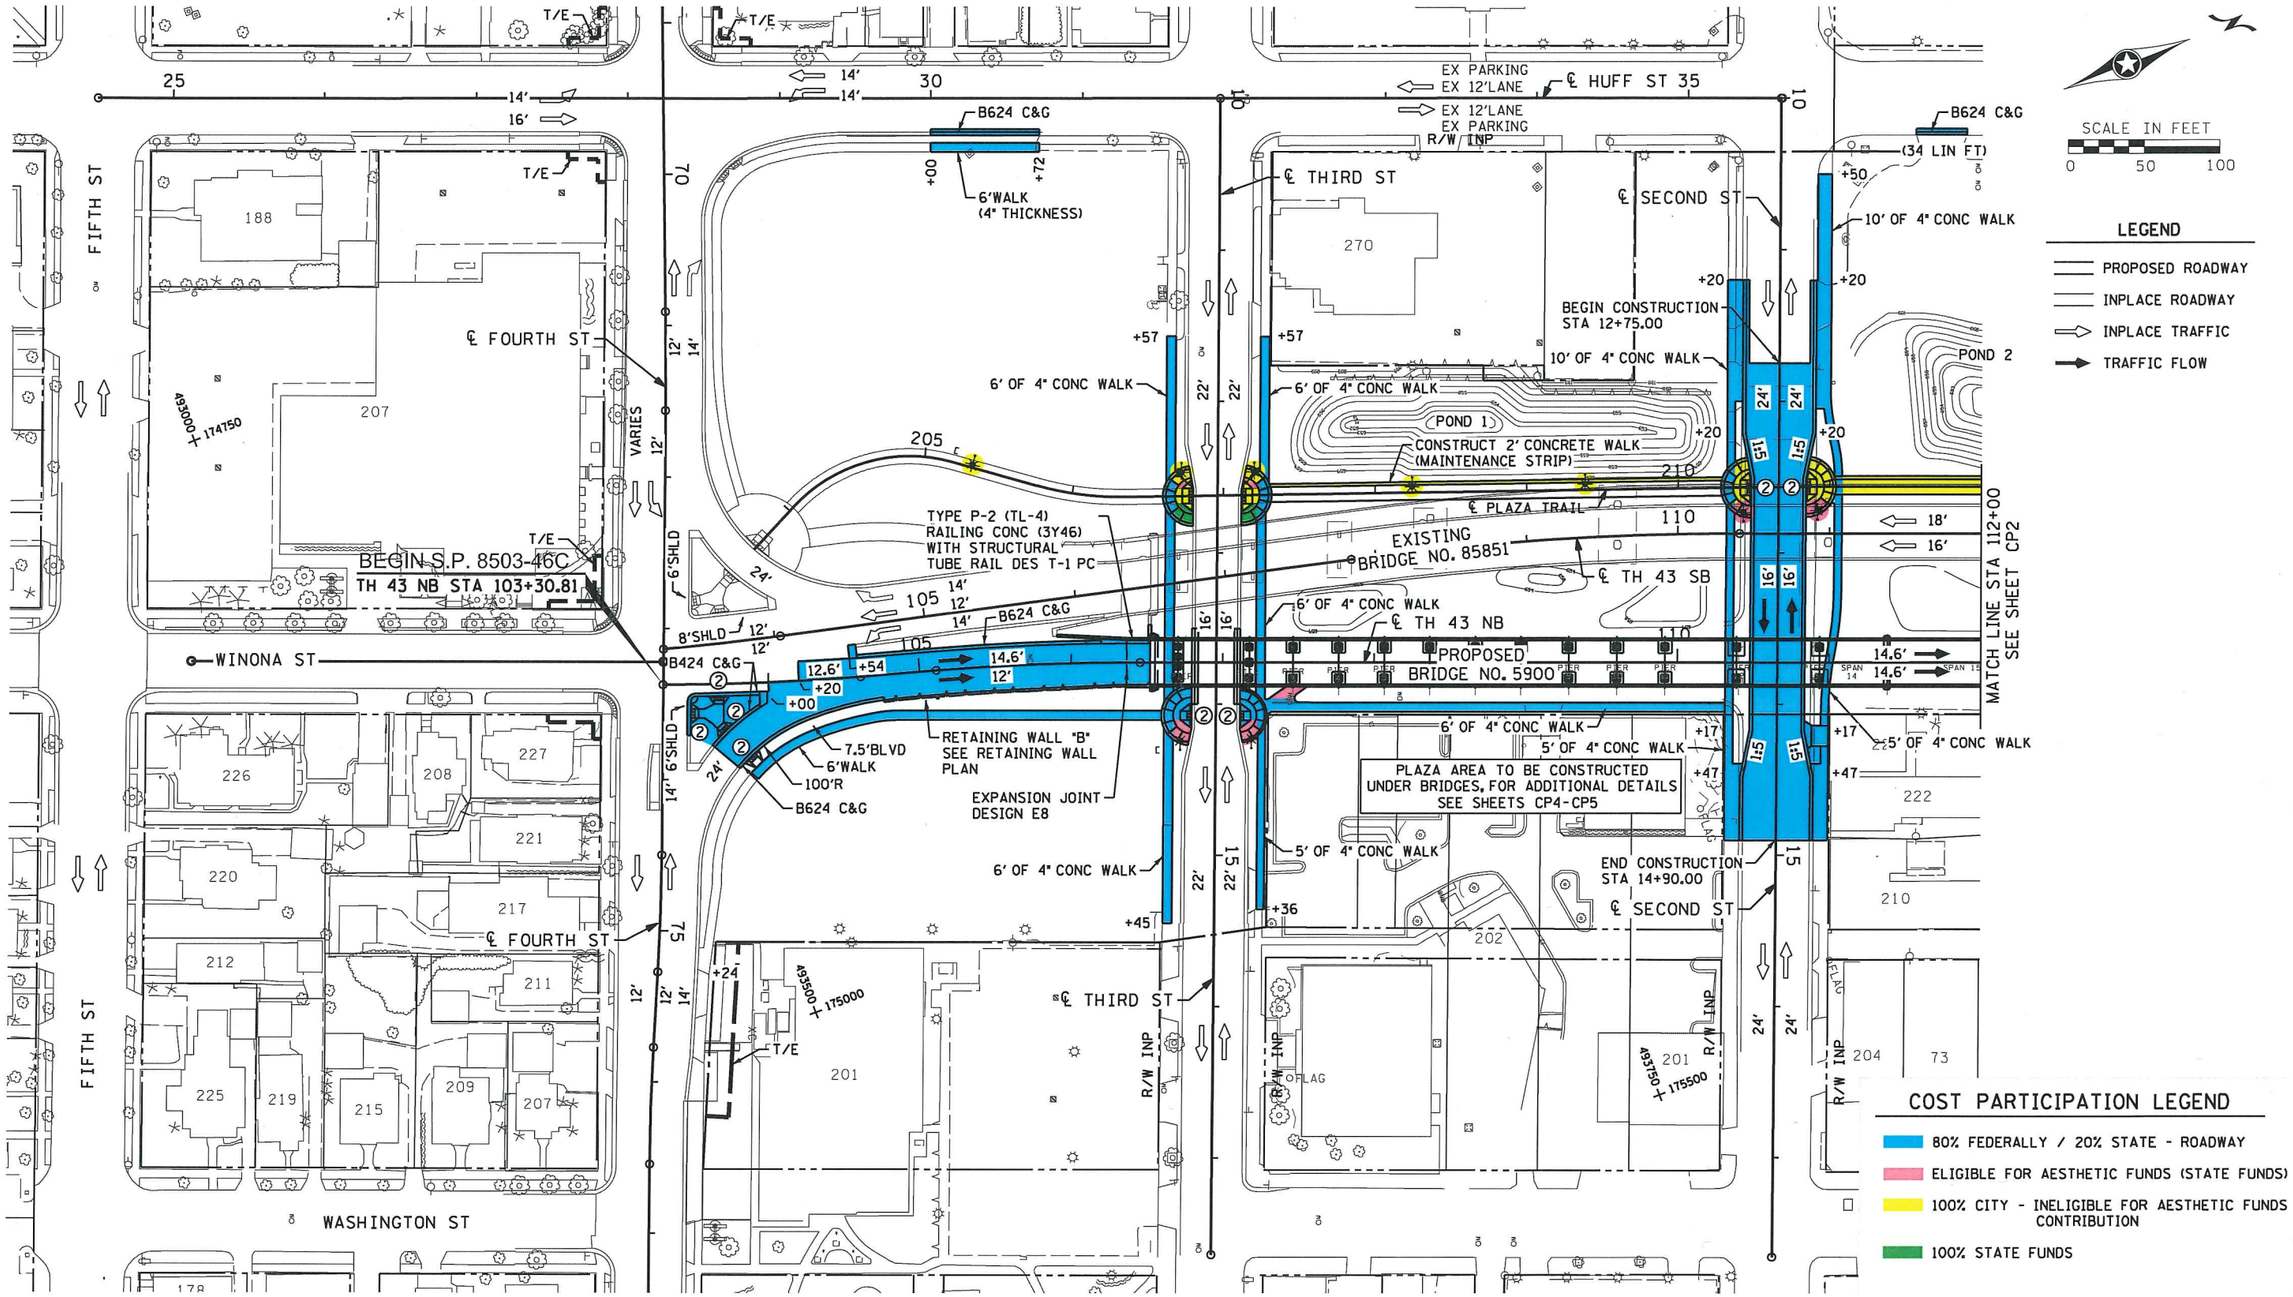

COST PARTICIPATION LEGEND

- 80% FEDERALLY / 20% STATE - ROADWAY
- ELIGIBLE FOR AESTHETIC FUNDS (STATE FUNDS)
- 100% CITY - INELIGIBLE FOR AESTHETIC FUNDS CONTRIBUTION
- 100% STATE FUNDS

GENERAL FUNDING NOTES:

ALL AESTHETIC LANDSCAPING, PLAZA LIGHTING, BENCHES, BIKE RACKS, AND OTHER SITE AMMENITIES ARE ELIGIBLE FOR STATE FUNDS.

2/8/2016 9:03:06 AM K:\02558-000\Cad\Work Package 5\Exhibits\2558-00 Funding-1.dgn

WSB & Associates, Inc.

CERTIFIED BY _____ 2/8/2016
LICENSED PROFESSIONAL ENGINEER DATE
NAME: DONALD W. STERNA, PE LIC. NO. 19103

DRAWING REVISION	NO.	BY	DATE	DESCRIPTION
	-		--/--/--	-
	-		--/--/--	-
	-		--/--/--	-
	-		--/--/--	-

TITLE:
COST PARTICIPATION
SHEET 1 OF 5 SHEETS

DES: DWS	DR: CWK	APPROVED:	WORK PACKAGE 5
CHK: TAW	CHK: MM		STATE PROJ. NO. 8503-46C (TH 43)
SHEET NO.	OF TOT SHEETS		

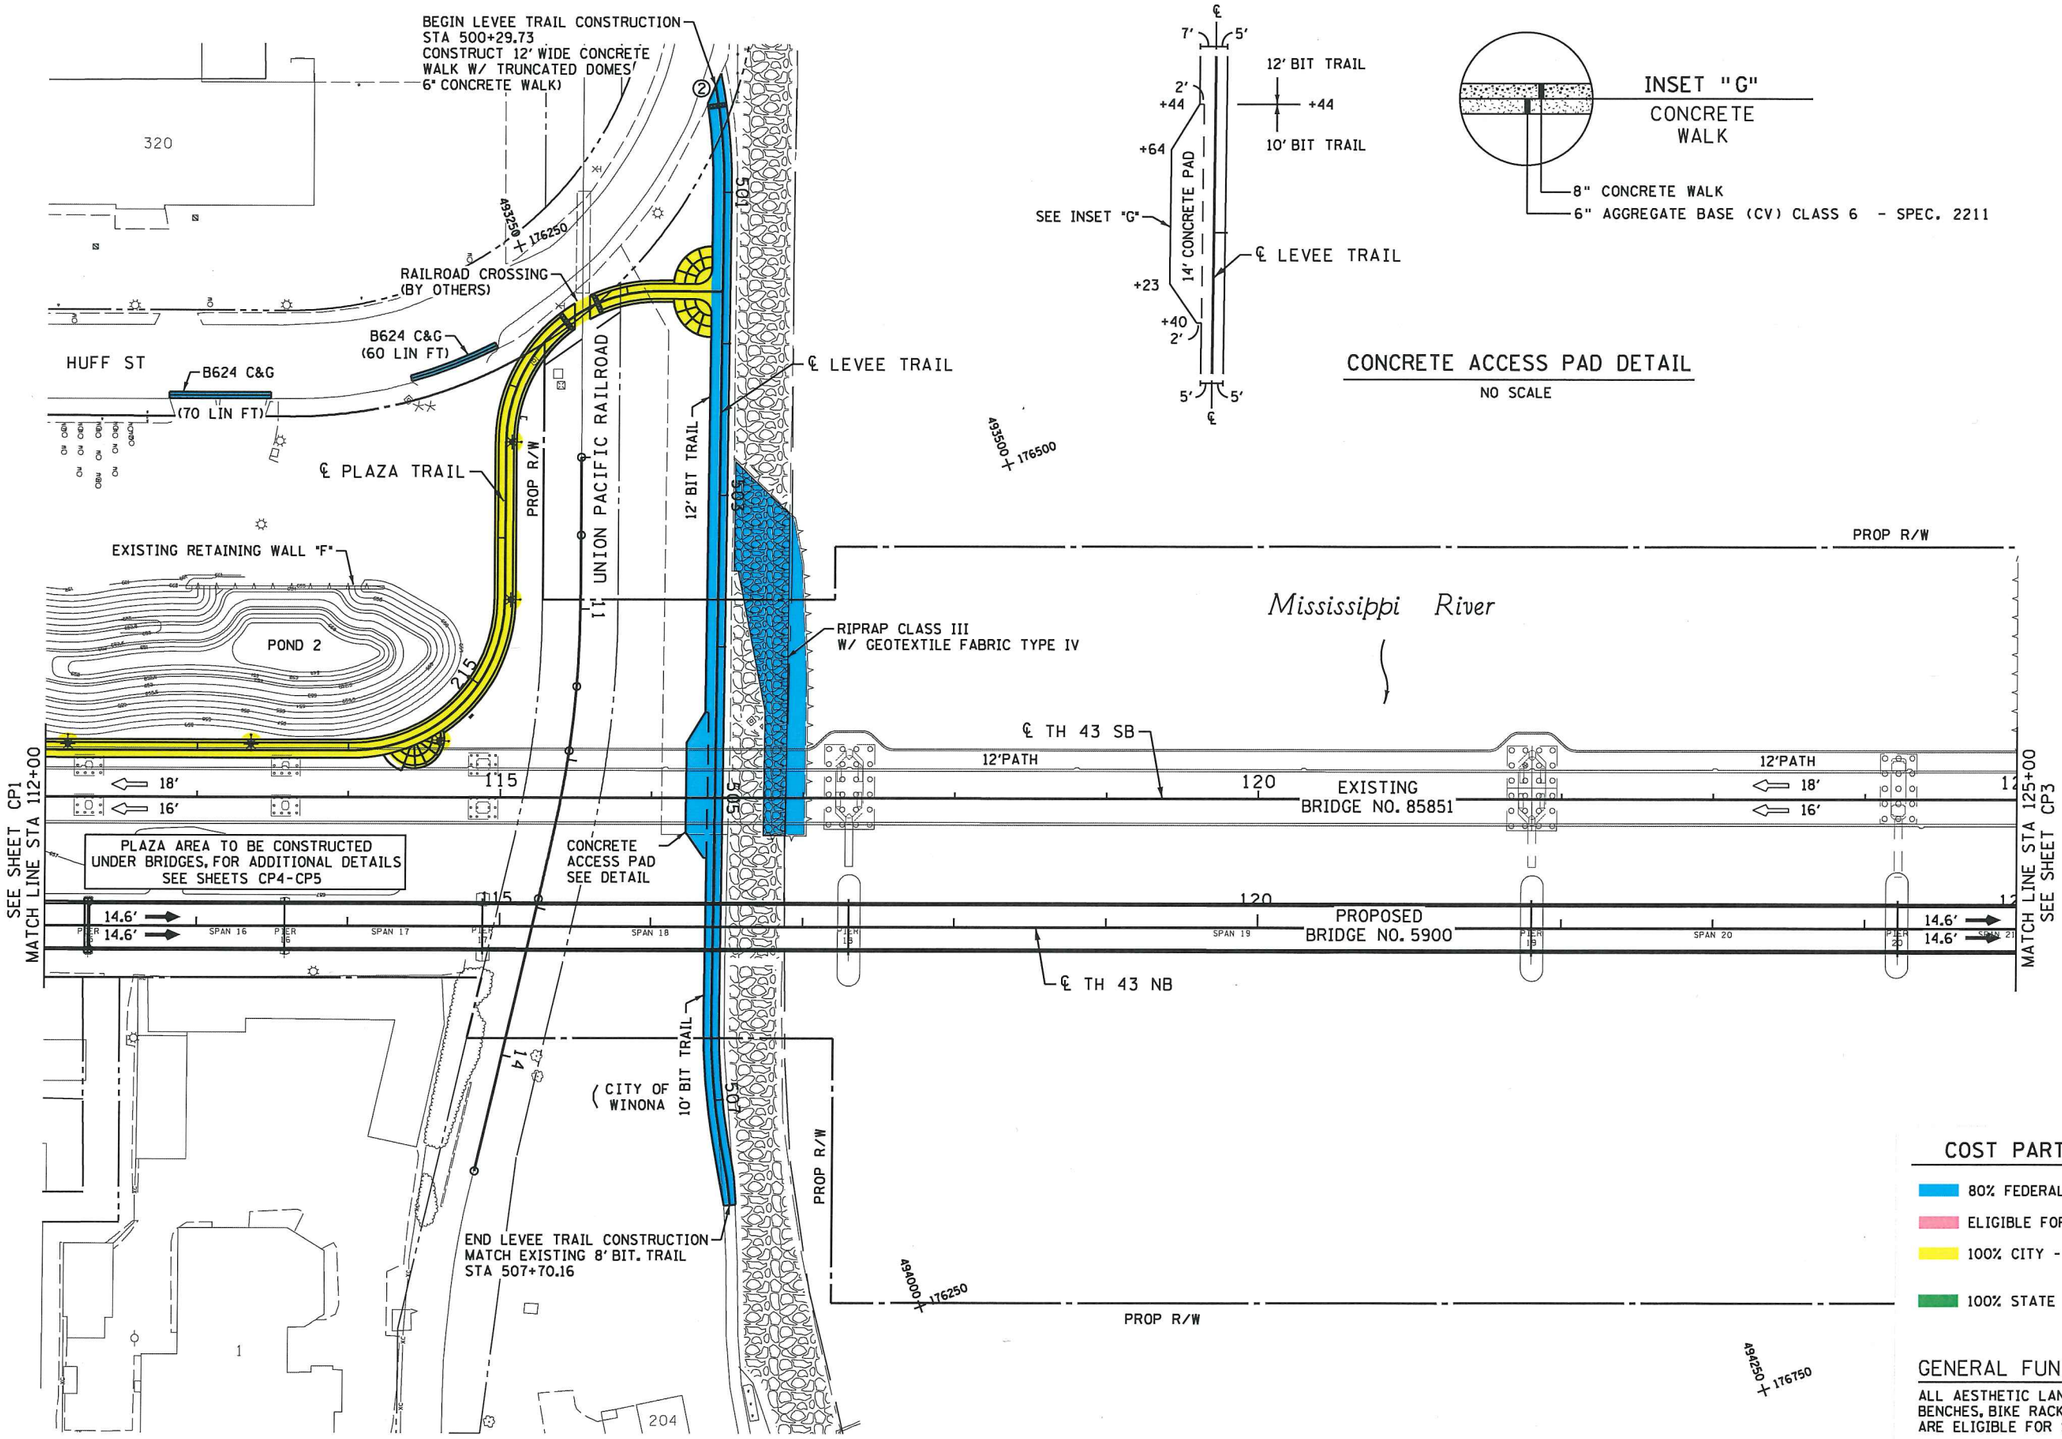

CONCRETE ACCESS PAD DETAIL

NO SCALE

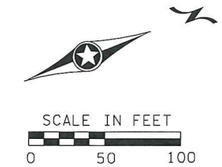

LEGEND

- PROPOSED ROADWAY
- INPLACE ROADWAY
- INPLACE TRAFFIC
- TRAFFIC FLOW

COST PARTICIPATION LEGEND

- 80% FEDERALLY / 20% STATE - ROADWAY
- ELIGIBLE FOR AESTHETIC FUNDS (STATE FUNDS)
- 100% CITY - INELIGIBLE FOR AESTHETIC FUNDS CONTRIBUTION
- 100% STATE FUNDS

GENERAL FUNDING NOTES:

ALL AESTHETIC LANDSCAPING, PLAZA LIGHTING, BENCHES, BIKE RACKS, AND OTHER SITE AMMENITIES ARE ELIGIBLE FOR STATE FUNDS.

WORK PACKAGE 5

WSB & Associates, Inc.	CERTIFIED BY ____ LICENSED PROFESSIONAL ENGINEER	3SIGNDATE3 DATE	DRAWING REVISION	NO. / BY / DATE / DESCRIPTION	TITLE: COST PARTICIPATION SHEET 2 OF 5 SHEETS
	NAME: DONALD W. STERNA, PE	LIC. NO. 19103			

DES: DWS	DR: CWK	APPROVED:	STATE PROJ. NO. 8503-46C (TH 43)
CHK: TAW	CHK: MM		
SHEET NO.	OF TOT SHEETS		

$DATE$ $TIME$ $FILE$

SCALE IN FEET
0 50 100

LEGEND
- PROPOSED ROADWAY
- INPLACE ROADWAY
- INPLACE TRAFFIC
- TRAFFIC FLOW

Mississippi River

PROP R/W
R/W INP
END CONSTRUCTION STA 55+00.00
℄ LATSCH ISLAND ENTRANCE WEST
RIPRAP CL III W/ GEOTEXTILE FABRIC
20'R
34'
B624 C&G
12' BIT TRAIL
RIPRAP PLACED IN PREVIOUS WORK PACKAGE
STONE PAVERS HISTORIC
SEE DETAILS ON SHEET CPD6
12'PATH
6" CONC WALK
B424 C&G
POND 3
B624
B424
50'R
2 50' TANGENT TERMINAL
℄ TH 43 SB
EXISTING BRIDGE NO. 85851
SEE SHEET CP2 MATCH LINE STA 125+00
TRAFFIC BARRIER DESIGN B8338
PROPOSED BRIDGE NO. 5900
14.6'
℄ TH 43 NB
2.6'SHLD
6'SHLD
CONCRETE BARRIER SEE SHEETSCBRITOCBR7
INPLACE IMPACT ATTENUATOR
12'SHLD
TH 43 NB STA 136+15.87
END S.P. 8503-46C
℄ TRAIL
STONE STEPS (HISTORIC) SEE DETAILS ON SHEET CPD7
GRADE SWALE FOR BOX CULVERT SEE SHEET CPD7
10' BIT TRAIL
℄ LATSCH DR
POND 4
℄ LATSCH ISLAND ENTRANCE EAST
RIPRAP CL III W/ GEOTEXTILE FABRIC
ORNAMENTAL METAL RAILING TYPE SPECIAL PC, SEE DETAILS ON SHEETS MD3 AND MD4
45'R
BEGIN CONSTRUCTION STA 31+14.00
END CONSTRUCTION STA 32+35.00

COST PARTICIPATION LEGEND

- 80% FEDERALLY / 20% STATE - ROADWAY
- ELIGIBLE FOR AESTHETIC FUNDS (STATE FUNDS)
- 100% CITY - INELIGIBLE FOR AESTHETIC FUNDS CONTRIBUTION
- 100% STATE FUNDS

GENERAL FUNDING NOTES:

ALL AESTHETIC LANDSCAPING, PLAZA LIGHTING, BENCHES, BIKE RACKS, AND OTHER SITE AMMENITIES ARE ELIGIBLE FOR STATE FUNDS.

$DATE$ $TIME$ $FILE$

WSB & Associates, Inc.

CERTIFIED BY _____ $SIGNDATE$ DATE
LICENSED PROFESSIONAL ENGINEER
NAME: DONALD W. STERNA, PE LIC. NO. 19103

DRAWING REVISION	NO.	BY	DATE	DESCRIPTION
	-		--/--/--	-
	-		--/--/--	-
	-		--/--/--	-
	-		--/--/--	-

TITLE: COST PARTICIPATION
SHEET 3 OF 5 SHEETS

DES: DWS	DR: CWK	APPROVED:
CHK: TAW	CHK: MM	

SHEET NO. OF TOT SHEETS

WORK PACKAGE 5
STATE PROJ. NO. 8503-46C (TH 43)

PLAZA AREA (THIRD STREET TO SECOND STREET)

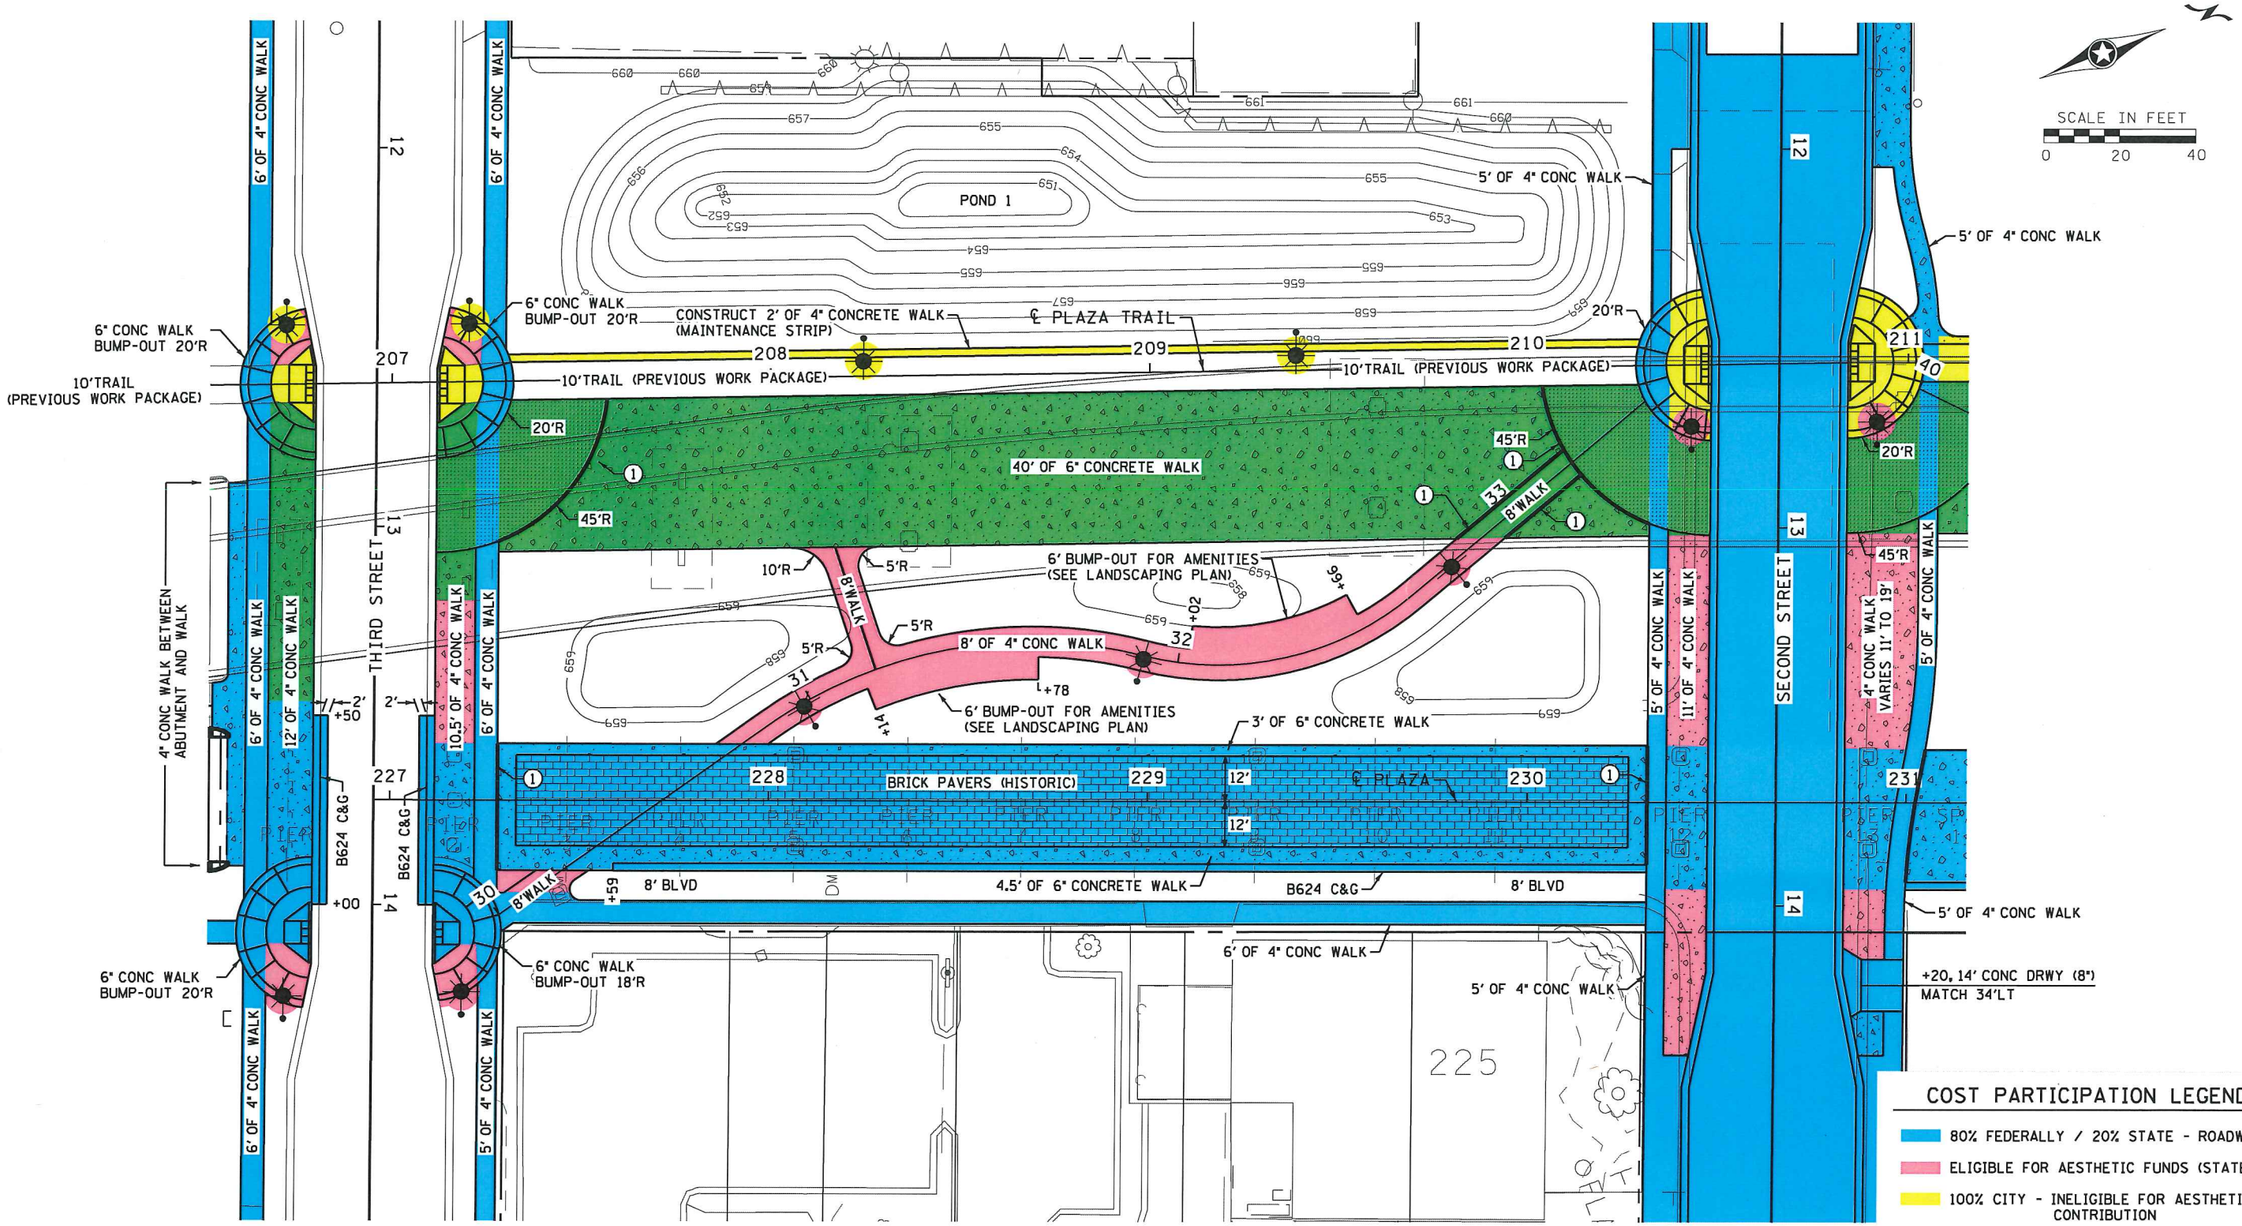

COST PARTICIPATION LEGEND

- 80% FEDERALLY / 20% STATE - ROADWAY
- ELIGIBLE FOR AESTHETIC FUNDS (STATE FUNDS)
- 100% CITY - INELIGIBLE FOR AESTHETIC FUNDS CONTRIBUTION
- 100% STATE FUNDS

GENERAL FUNDING NOTES:

ALL AESTHETIC LANDSCAPING, PLAZA LIGHTING, BENCHES, BIKE RACKS, AND OTHER SITE AMMENITIES ARE ELIGIBLE FOR STATE FUNDS.

$DATE$ $TIME$ $FILE$

WSB & Associates, Inc.

CERTIFIED BY _____ $SIGNDATE$ DATE
LICENSED PROFESSIONAL ENGINEER
NAME: DONALD W. STERNA, PE LIC. NO. 19103

DRAWING REVISION	NO.	BY	DATE	DESCRIPTION
	-		--/--/--	-
	-		--/--/--	-
	-		--/--/--	-
	-		--/--/--	-

TITLE: PLAZA AREA
COST PARTICIPATION
SHEET 4 OF 5 SHEETS

DES: DWS	DR: CWK	APPROVED:
CHK: TAW	CHK: MM	
SHEET NO.	OF TOT SHEETS	

WORK PACKAGE 4
STATE PROJ. NO. 8503-46 (TH 43)

PLAZA AREA (SECOND STREET TO UNION PACIFIC RAILROAD)

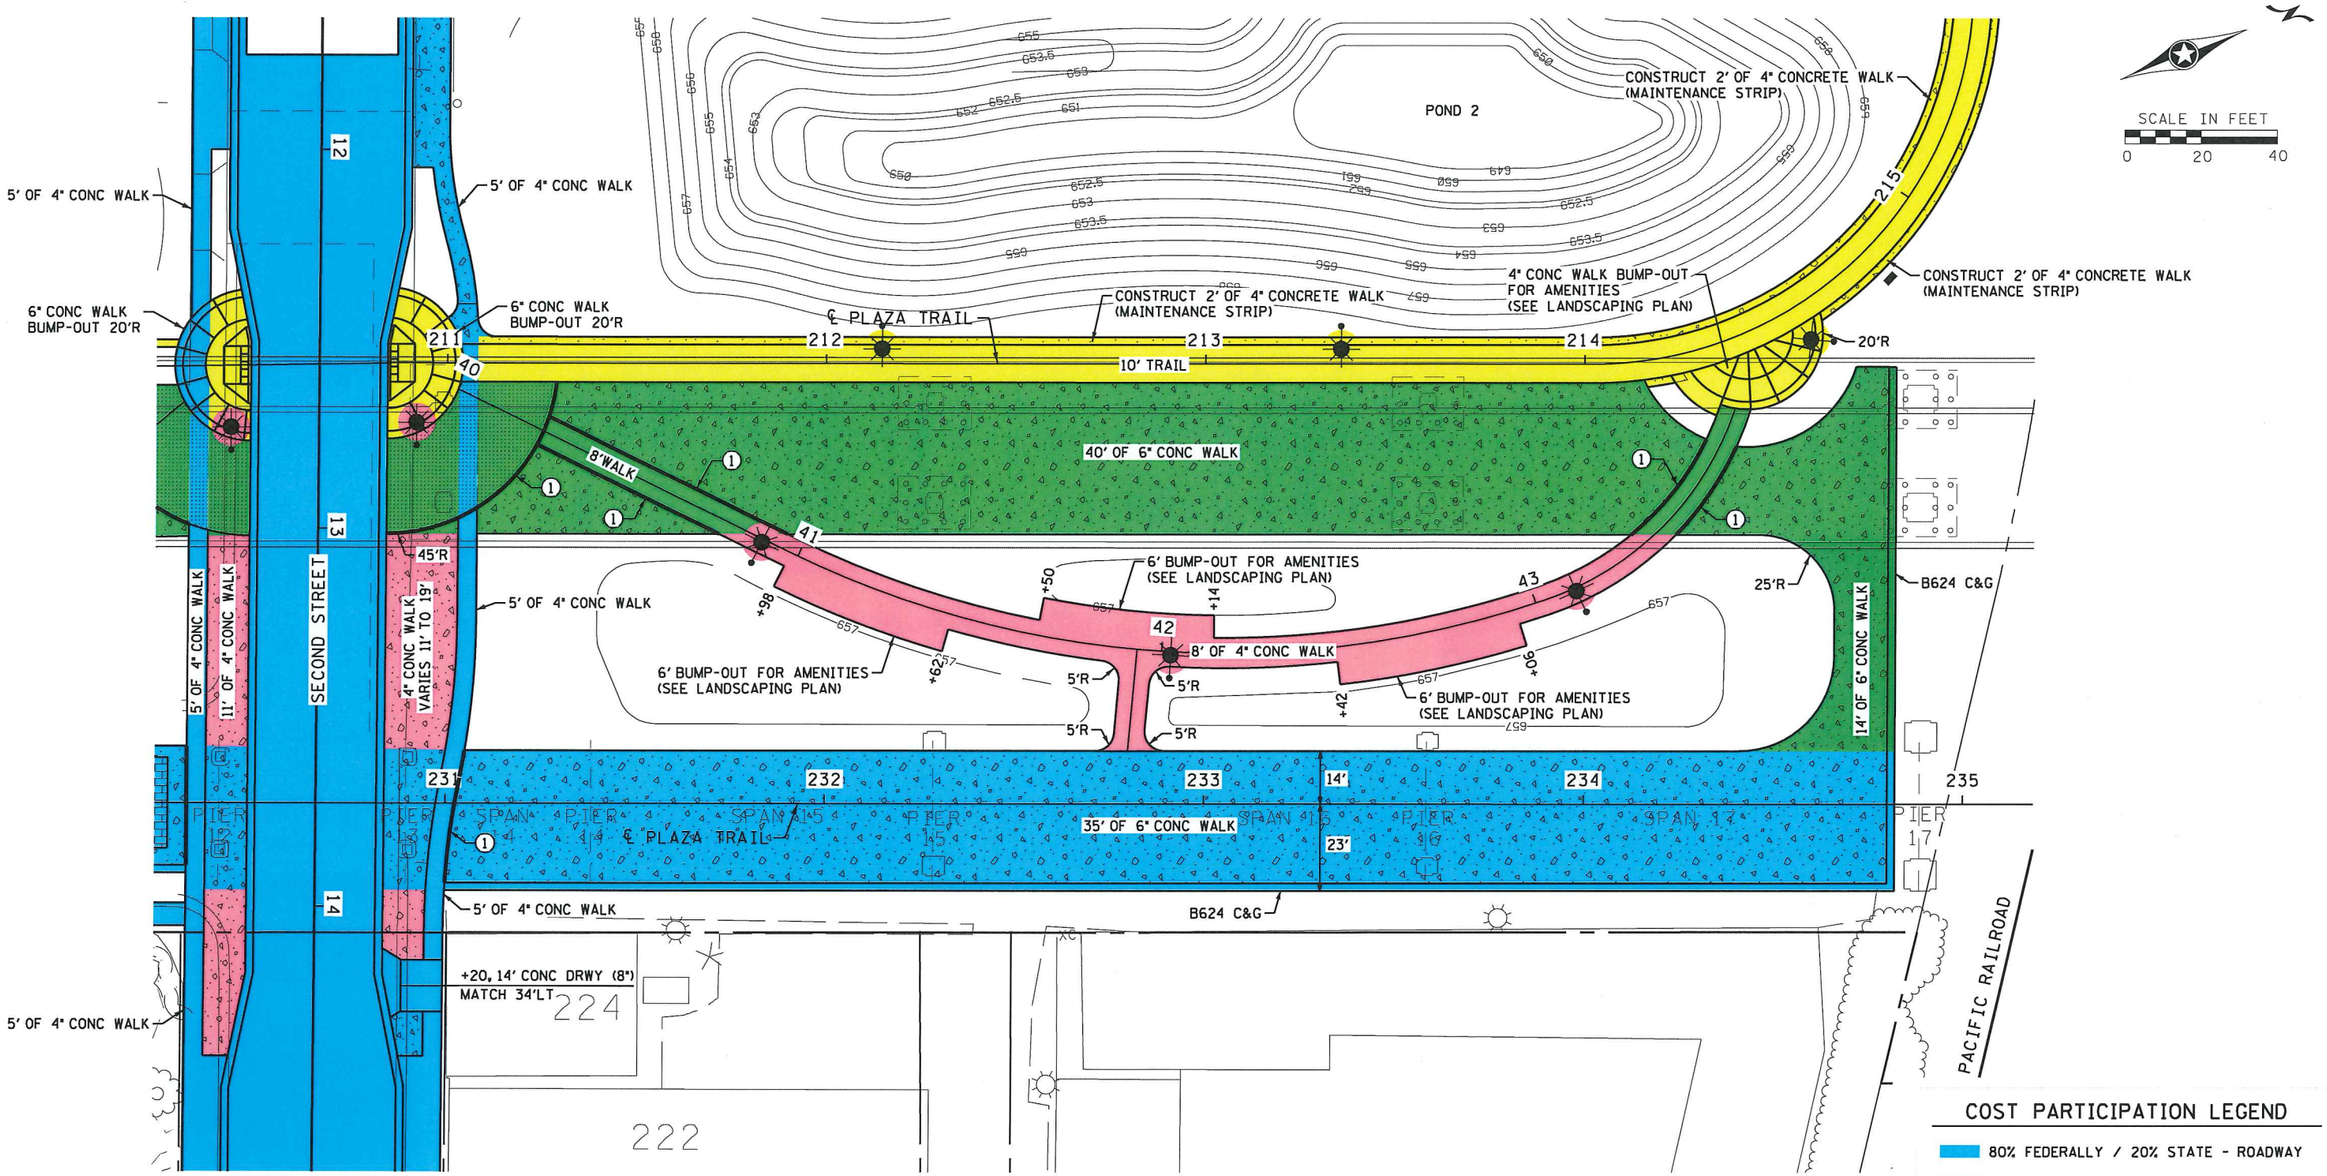

COST PARTICIPATION LEGEND

- 80% FEDERALLY / 20% STATE - ROADWAY
- ELIGIBLE FOR AESTHETIC FUNDS (STATE FUNDS)
- 100% CITY - INELIGIBLE FOR AESTHETIC FUNDS CONTRIBUTION
- 100% STATE FUNDS

GENERAL FUNDING NOTES:

ALL AESTHETIC LANDSCAPING, PLAZA LIGHTING, BENCHES, BIKE RACKS, AND OTHER SITE AMMENITIES ARE ELIGIBLE FOR STATE FUNDS.

WORK PACKAGE 4

WSB & Associates, Inc.	CERTIFIED BY ____ LICENSED PROFESSIONAL ENGINEER	3SIGNDATE3 DATE	DRAWING REVISION	NO. / BY / DATE / DESCRIPTION	TITLE: PLAZA AREA COST PARTICIPATION SHEET 5 OF 5 SHEETS	DES: DWS DR: CWK CHK: TAW CHK: MM	APPROVED:
	NAME: DONALD W. STERNA, PE	LIC. NO. 19103				SHEET NO. OF TOT SHEETS	STATE PROJ. NO. 8503-46 (TH 43)

$DATE$ $TIME$ $FILE$