

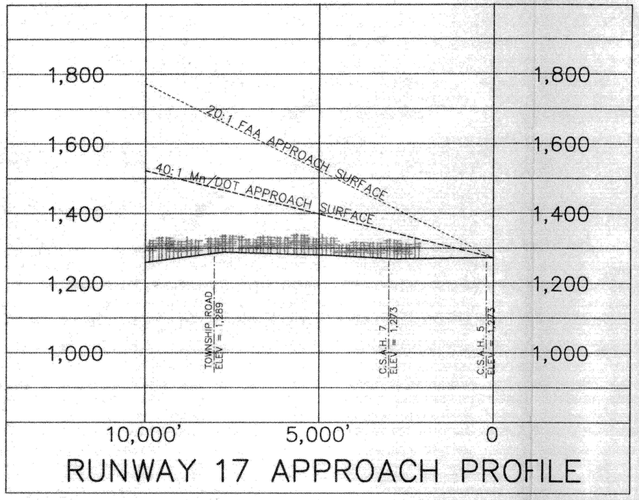



RUNWAY 17 APPROACH PROFILE

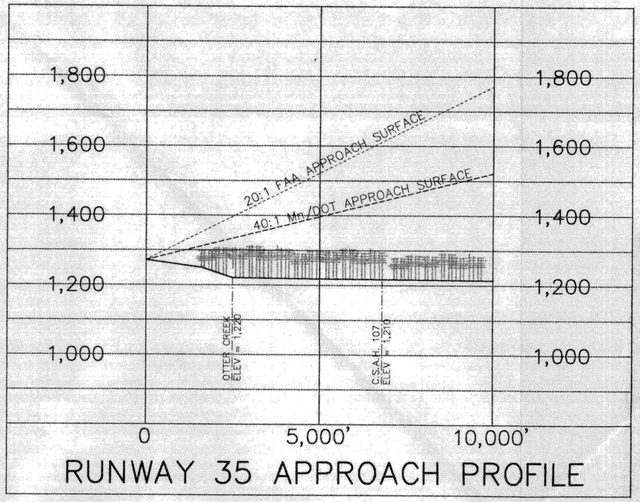


RUNWAY 35 APPROACH PROFILE

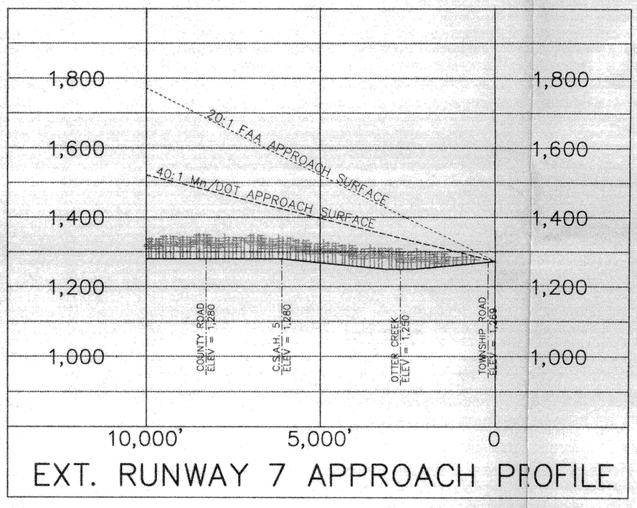


EXT. RUNWAY 7 APPROACH PROFILE

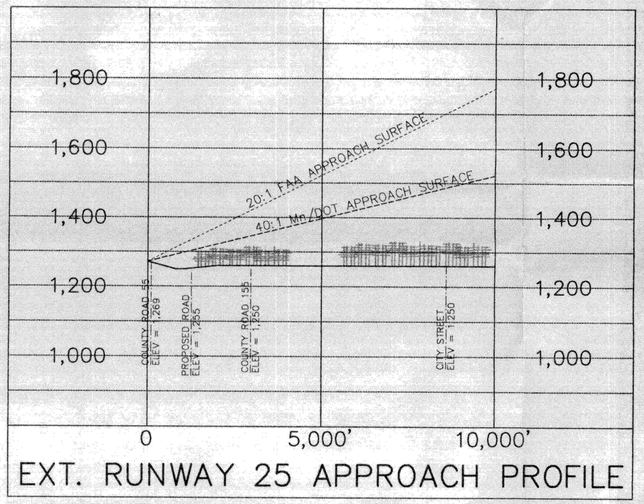

EXT. RUNWAY 25 APPROACH PROFILE

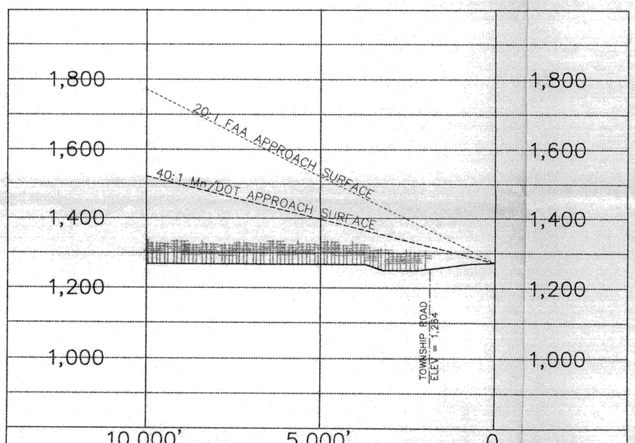

ULT. RUNWAY 7 APPROACH PROFILE

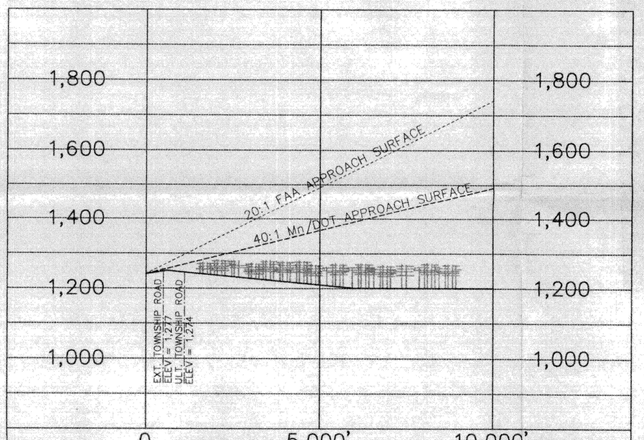


ULT. RUNWAY 25 APPROACH PROFILE

FAA APPROACH SURFACE DIMENSIONS (PART 77)

RWYS.	INNER WIDTH	LENGTH	OUTER WIDTH	SLOPE
17	500'	5,000'	1,500'	20:1
35	500'	5,000'	1,500'	20:1
7	500'	5,000'	1,500'	20:1
25	500'	5,000'	1,500'	20:1
9	500'	5,000'	1,500'	20:1
27	500'	5,000'	1,500'	20:1

NOTE:
No penetrations of
FAA Part 77 surfaces.

GRAPHIC SCALE IN FEET
0 2,000' 4,000' 6,000'

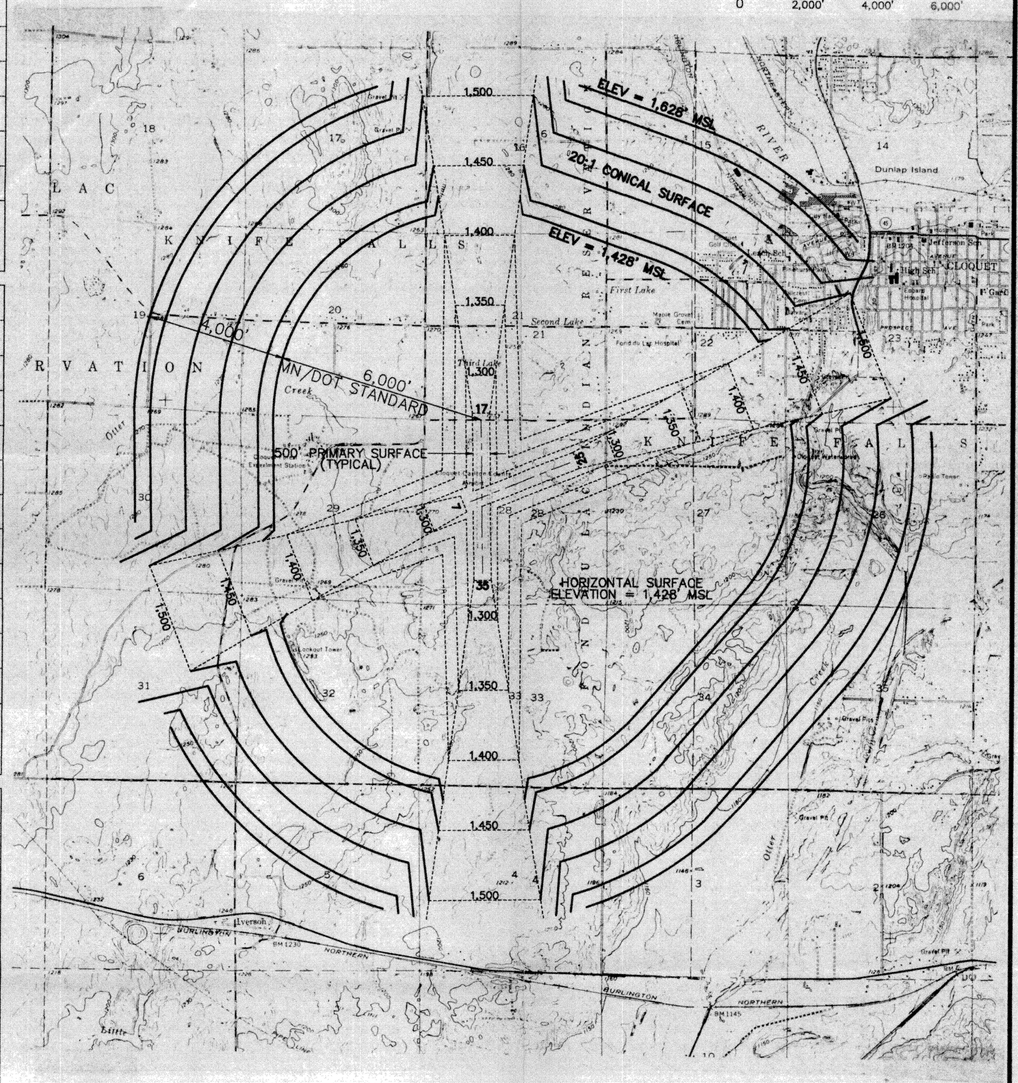

No.	BY	DATE	CHANGE
2	DMF	10/2/95	ADDED APPROACH PROFILES
1	SEH	6/22/95	REALIGNED ULT. RWY. 7/25


REVISIONS

BY: DEAN T. JORGENSON 11/17/95
SEH File No.: CARL13751.00
SHEET 1 OF 2

AIRPORT AIRSPACE ZONING PLAN

CARLTON COUNTY – CLOQUET AIRPORT – CLOQUET, MINNESOTA

SEH
Aviation Services Group

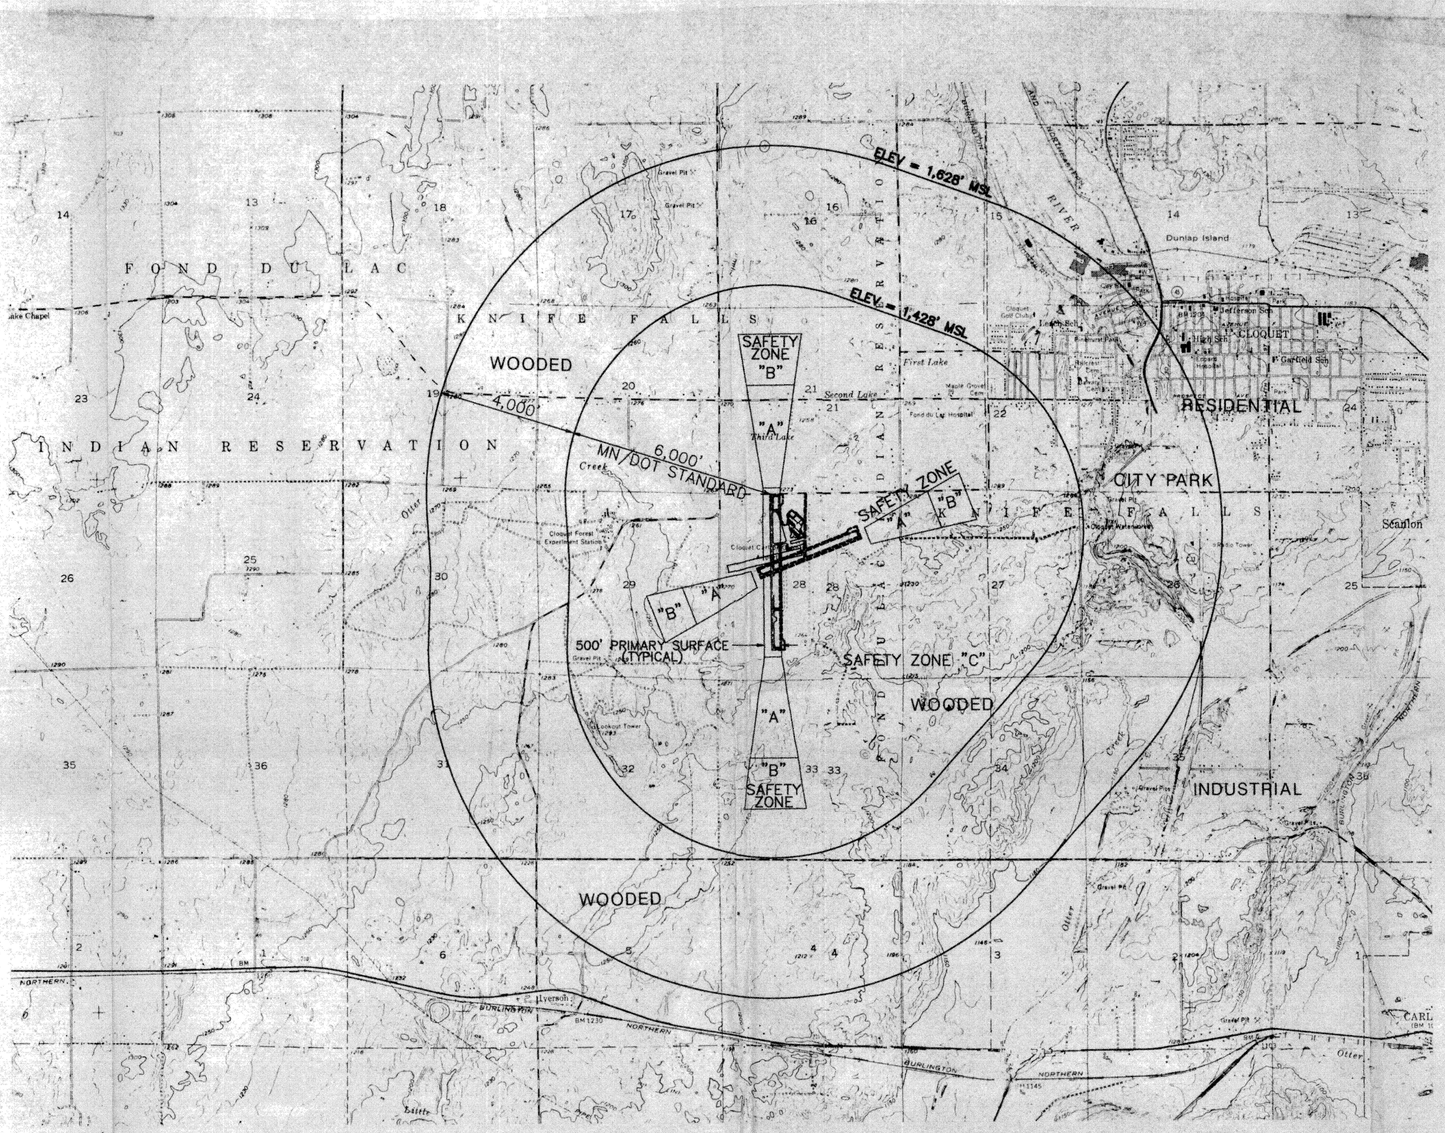

FAA APPROACH SURFACE DIMENSIONS (PART 77)

RWYS.	INNER WIDTH	LENGTH	OUTER WIDTH	SLOPE
17	500'	5,000'	1,500'	20:1
35	500'	5,000'	1,500'	20:1
7	500'	5,000'	1,500'	20:1
25	500'	5,000'	1,500'	20:1
9	500'	5,000'	1,500'	20:1
27	500'	5,000'	1,500'	20:1

ULTIMATE LAND USE

No.	BY	DATE	CHANGE
1	DMF	10/2/95	REALIGNED ULT. RWY. 7/25

REVISIONS

BY: DEAN F. JORGENSON 11/17/93
SEH File No. CARL73181.00
SHEET 2 OF 2

AIRPORT LAND USE ZONING PLAN
CARLTON COUNTY – CLOQUET AIRPORT – CLOQUET, MINNESOTA

SEH
Aviation Services Group