CONICAL SURFACE (20:1)

TRANSITIONAL SURFACE (7:1)

HORIZONTAL SURFACE (ELEV. 1200')

6000' RADIUS

4000'

RUNWAY ELEV. 1100

RUNWAY ELEV. 1394

3400' X 75' RUNWAY

3800' X 500' PRIMARY SURFACE

10,000' APPROACH SURFACE (40:1)

10,000' APPROACH SURFACE (40:1)

RADIO TOWER ELEV. 1241 MSL

CABLE TV TOWER ELEV. 1375 MSL

ORTONVILLE

BIG STONE LAKE ELEV. 964

MINNESOTA

SOUTH DAKOTA

CHICAGO MILWAUKEE ST. PAUL AND PACIFIC

U.S. NO. 75

MINN. NO. 7

MINNESOTA RIVER

WHITESTONE RIVER

A

B

N

6-12-95
• Sent
• model zoning ordinance + procedural guide to Board
• It appears this ordinance (10-1973) is the only ordinance. (Mr. Wordhouse)

NOTE: ALL SLOPES EXPRESSED IN RATIO FORM WITH HORIZONTAL DIMENSION PRECEEDING VERTICAL DIMENSION (I.E. 20:1)

1" = 1000'

SCALE 1000 0 1000 2000 3000 4000

DENOTES GROUND CONTOURS ——— 1010 ———

DENOTES AERIAL CONTOURS ——— 1380 ———

ALL ELEVATIONS MEAN SEA LEVEL DATUM

I HEREBY CERTIFY THAT THIS PLAN, SPECIFICATION OR REPORT WAS PREPARED BY ME OR UNDER MY DIRECT SUPERVISION AND THAT I AM A DULY REGISTERED ENGINEER UNDER THE LAWS OF THE STATE OF MINNESOTA.

NAME

DATE REG. NO.

APPROVED THIS ____ DAY OF ____ 1973
BY CITY COUNCIL

MAYOR

CITY CLERK

AIRSPACE ZONING PLAN

REVISED:

AS BUILT:

DE WILD GRANT RECKERT & ASSOCIATES CO.
ENGINEERS • ARCHITECTS • PLANNERS
ROCK RAPIDS, IOWA SIOUX CITY, IOWA

JOB NO. 1862

AIRPORT ZONING MAP
ORTONVILLE, MINNESOTA

SHEET NO. 1/3

DWN. BY: | APP'D BY: | DATE:

STANDARD BLUE PRINT, OMAHA 132071

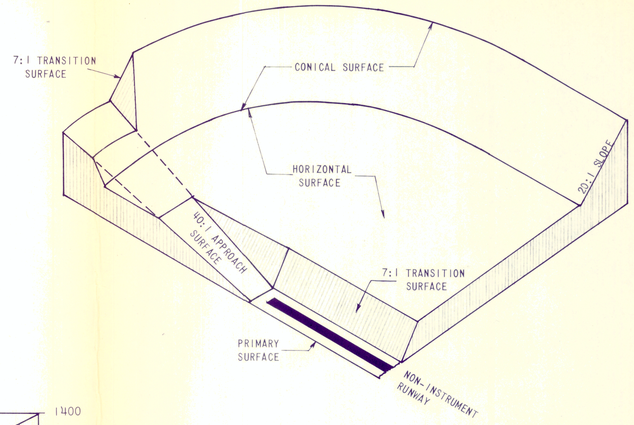

PERSPECTIVE VIEW SHOWING IMAGINARY SURFACES

NO SCALE

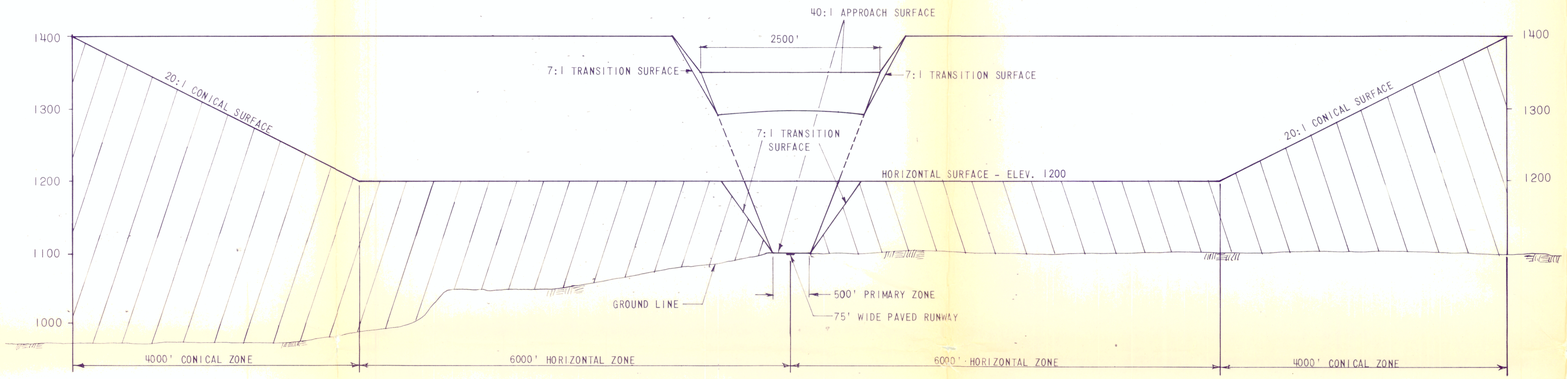

SECTION B-B

NOTE: ALL SLOPES EXPRESSED IN RATIO FORM WITH HORIZONTAL DIMENSION PRECEEDING VERTICAL DIMENSION. (I.E. 20:1)

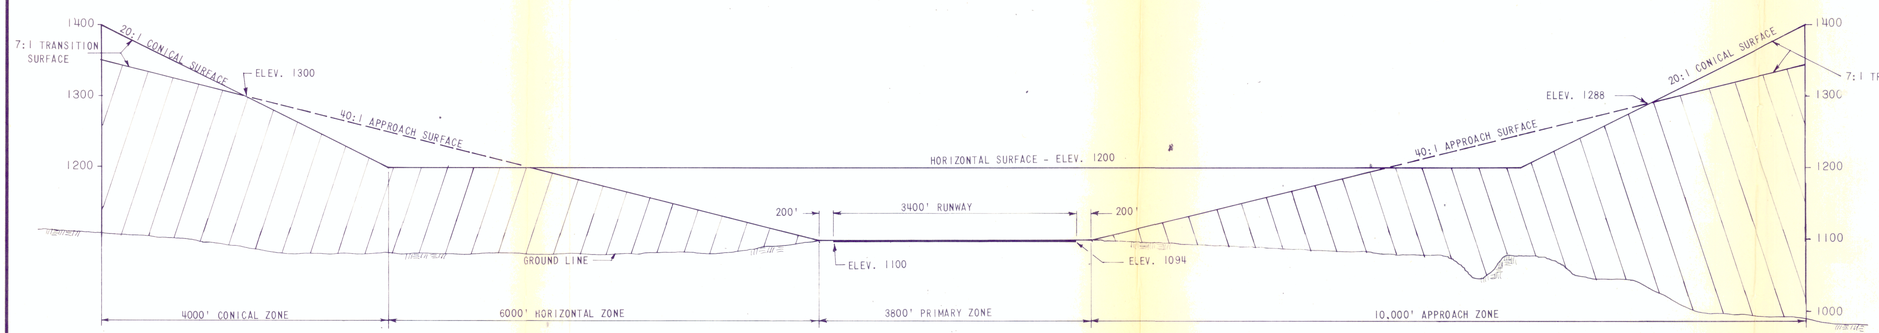

SECTION A-A

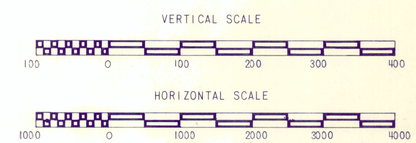

AIRSPACE SECTIONS

REVISED:

AS BUILT:

DE WILD GRANT RECKERT & ASSOCIATES CO.
ENGINEERS • ARCHITECTS • PLANNERS
ROCK RAPIDS, IOWA SIOUX CITY, IOWA

JOB NO. 1862

AIRPORT ZONING MAP
ORTONVILLE, MINNESOTA

SHEET NO. 2/3

DWN. BY: | APP'D BY: | DATE:

STANDARD BLUE PRINT, OMAHA 132071

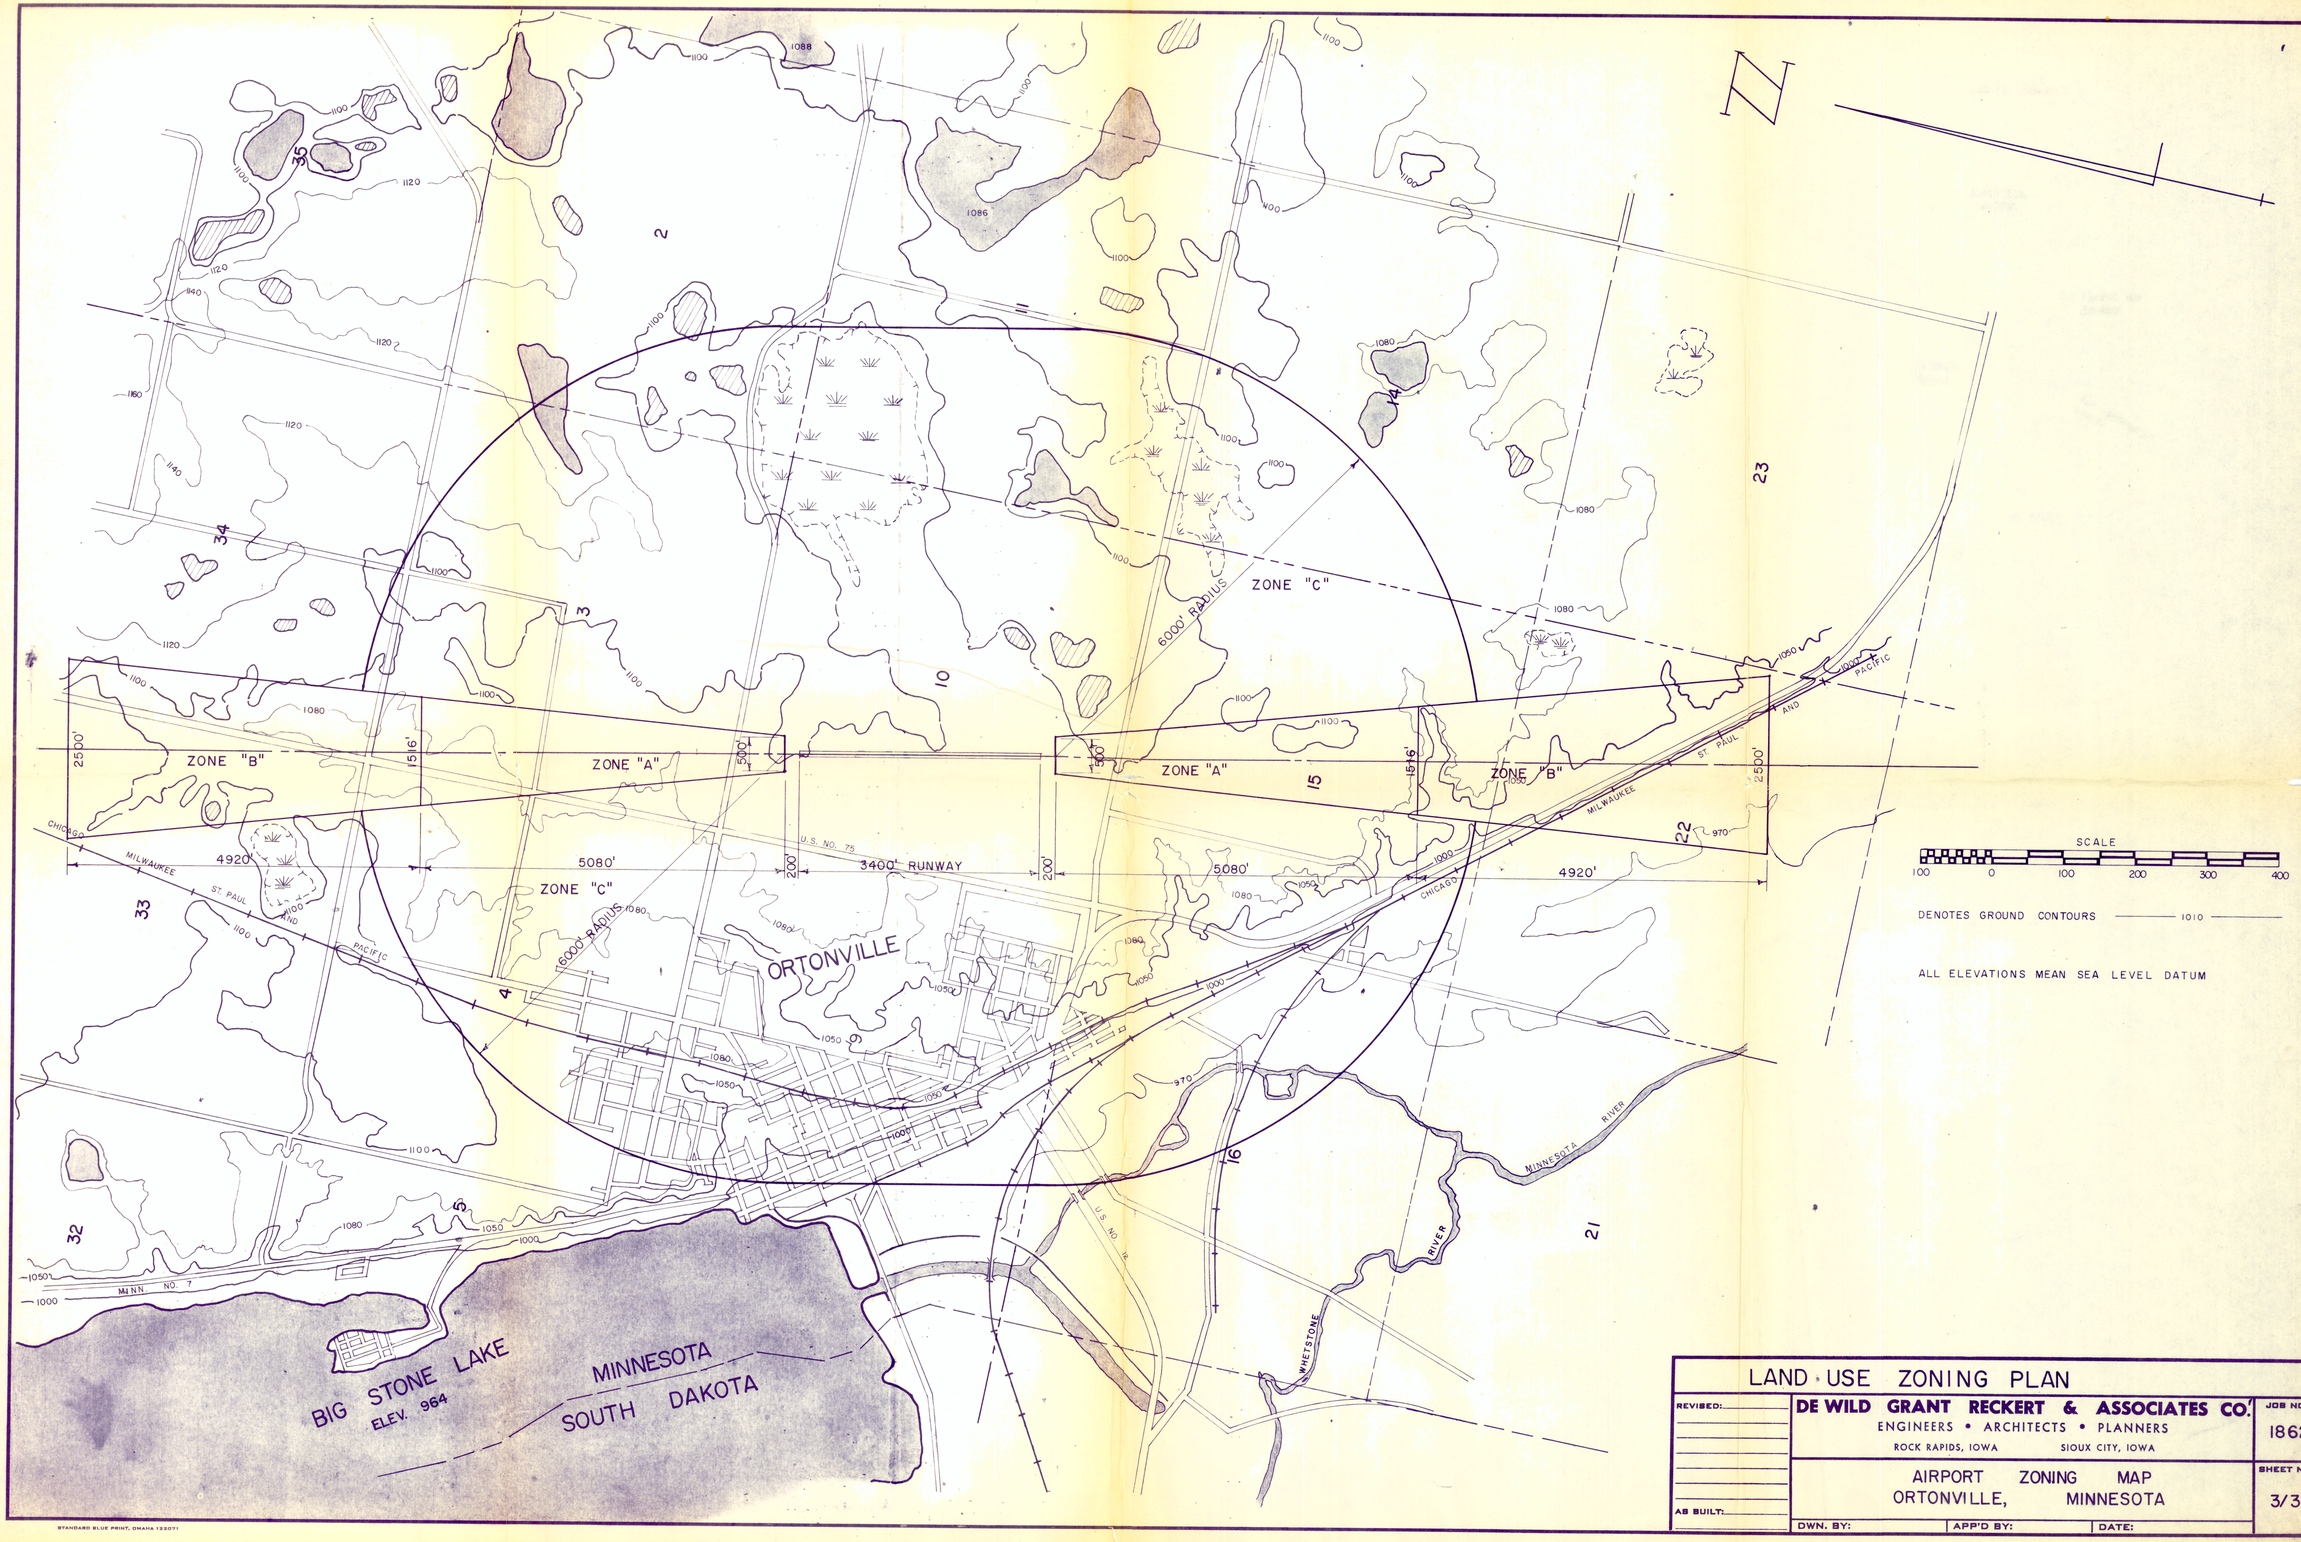

LAND USE ZONING PLAN

REVISED:

AS BUILT:

DE WILD GRANT RECKERT & ASSOCIATES CO.
ENGINEERS • ARCHITECTS • PLANNERS
ROCK RAPIDS, IOWA SIOUX CITY, IOWA

JOB NO. 1862

AIRPORT ZONING MAP
ORTONVILLE, MINNESOTA

SHEET NO. 3/3

DWN. BY: | APP'D BY: | DATE:

STANDARD BLUE PRINT, OMAHA 132071