SEH

DEPARTMENT OF TRANSPORTATION

DISTRICT 6

PROJECT LOCATION

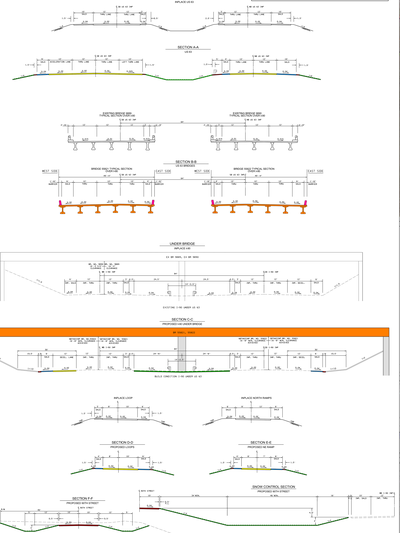

US 63 / I-90 INTERCHANGE

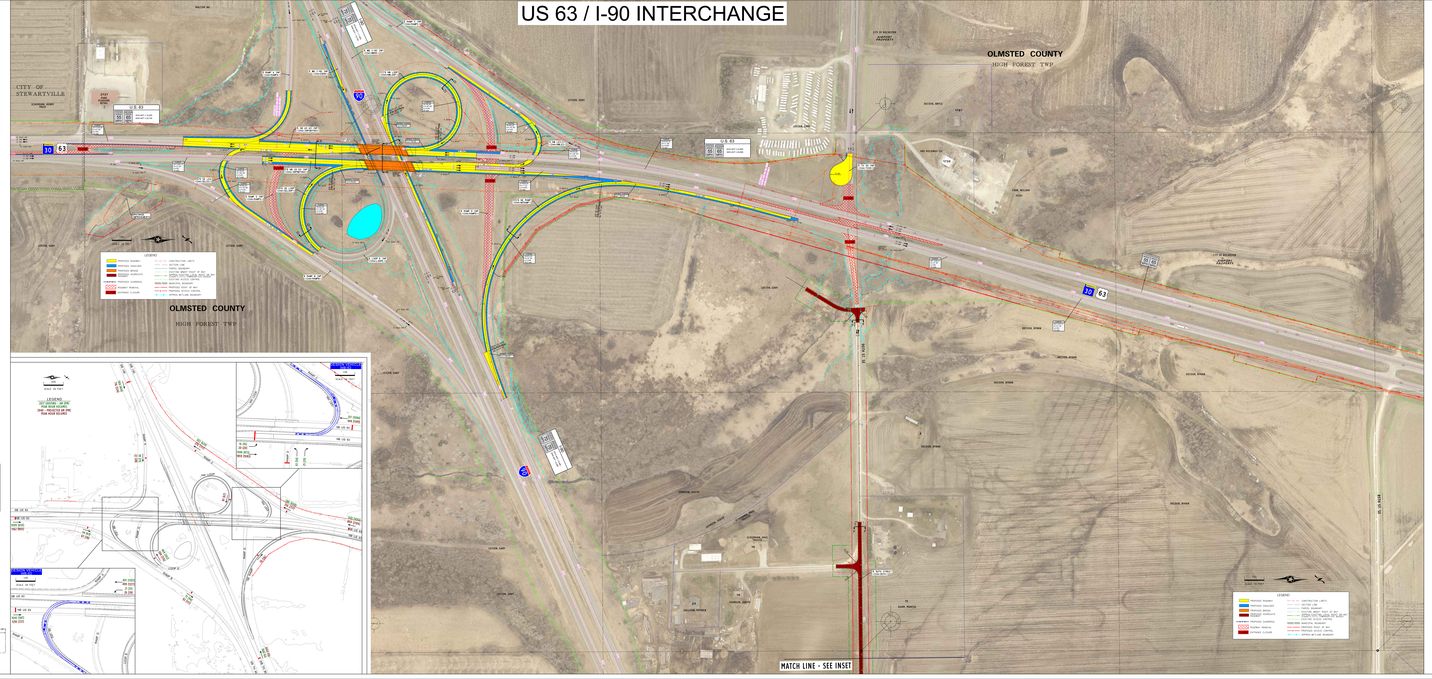

INSET