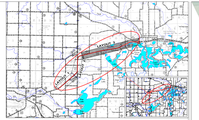

INPLACE TYPICAL SECTION
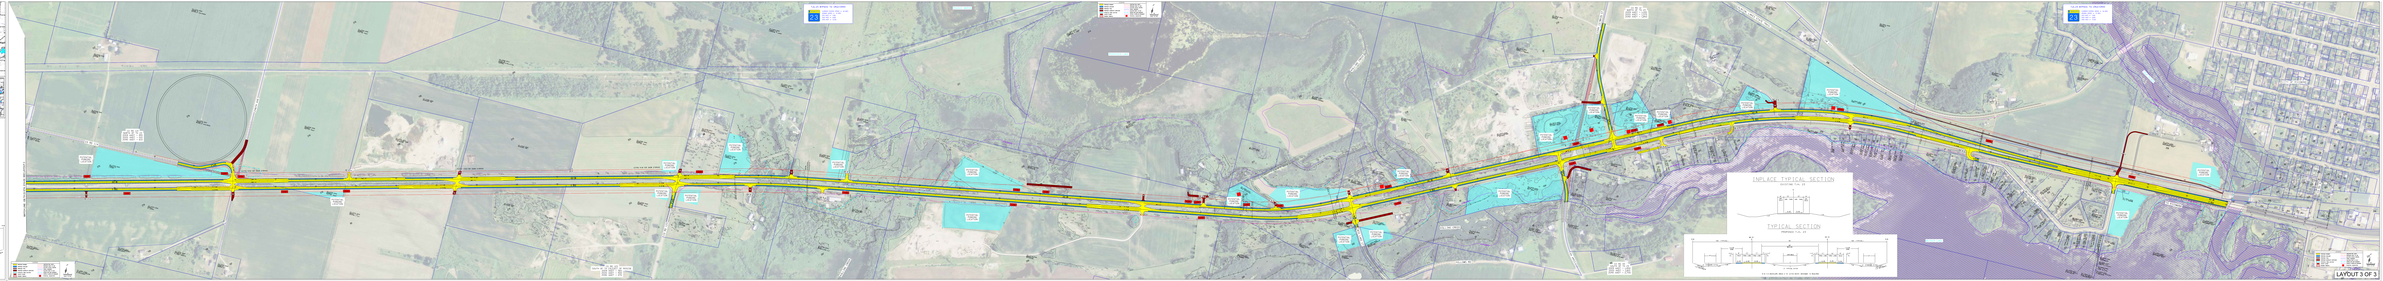
TYPICAL SECTION