T.H. 23 GAP NORTHSIDE EXPANSION LAYOUT: PART 2

LAYOUT PROVIDED TO DISTRICT ONLY

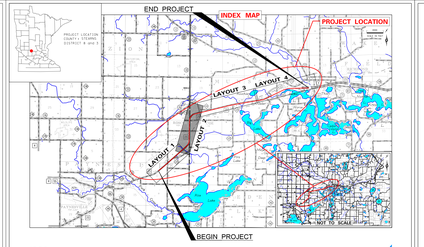

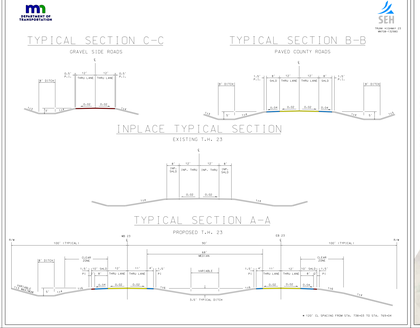

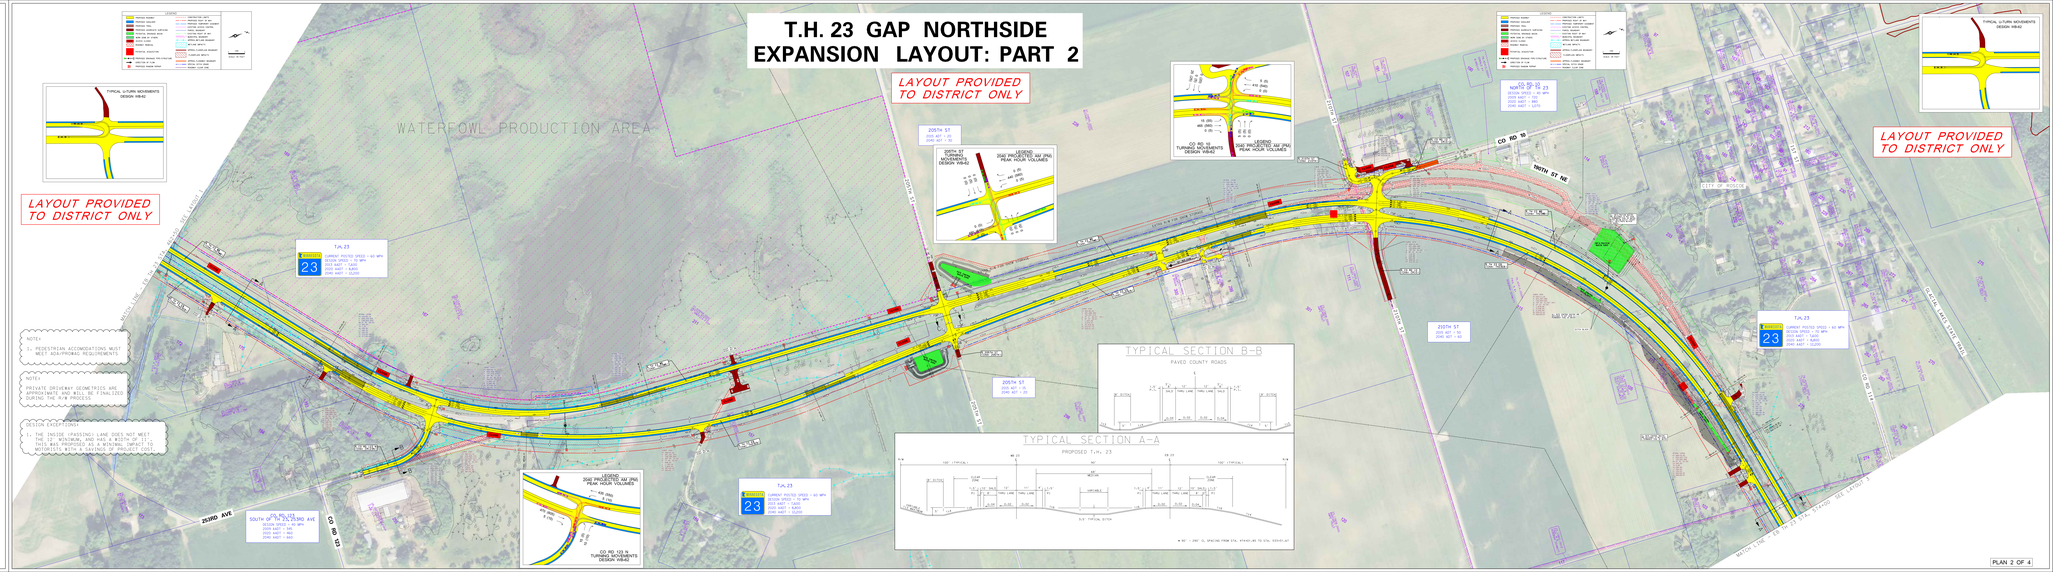

PLAN 2 OF 4