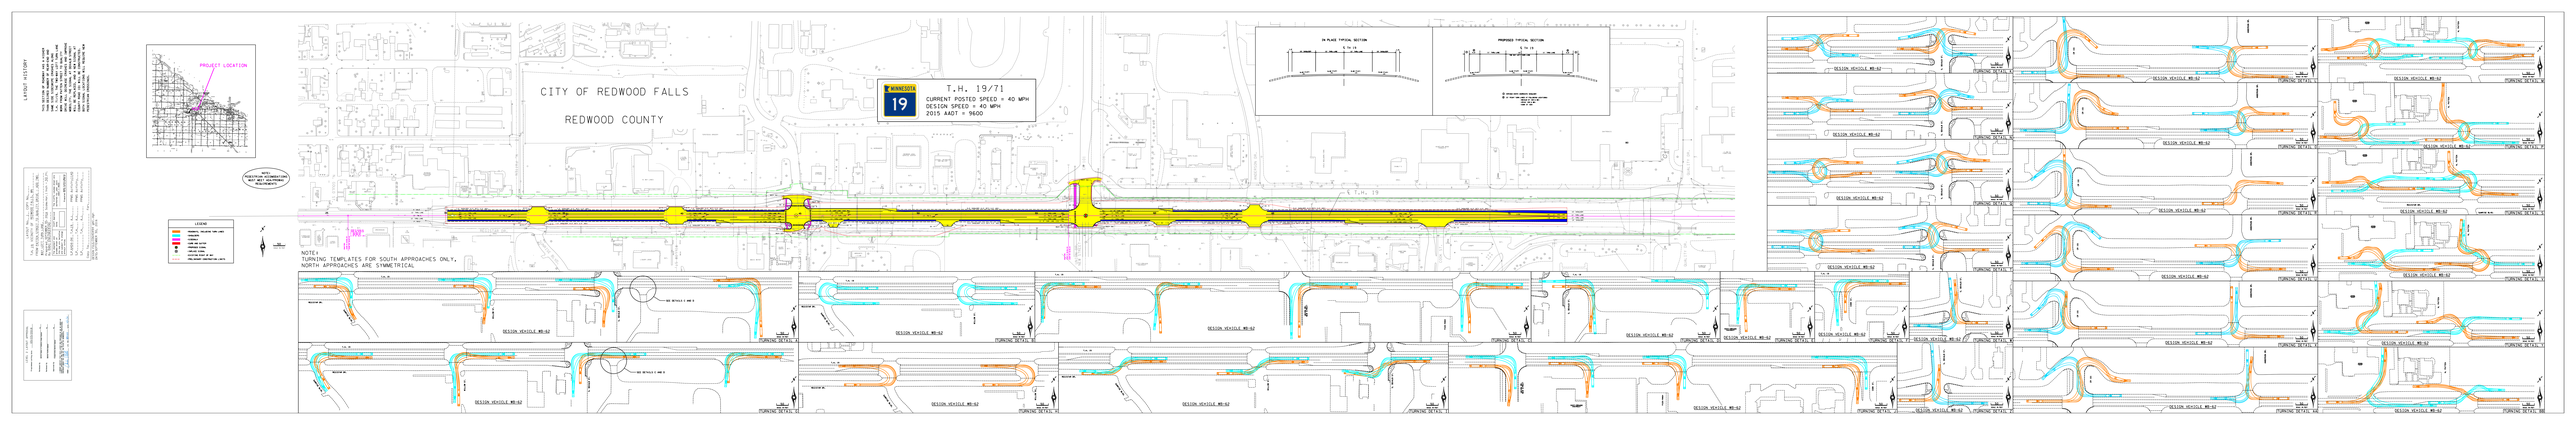
PROJECT LOCATION
CITY OF REDWOOD FALLS
REDWOOD COUNTY
MINNESOTA 19
T.H. 19/71
CURRENT POSTED SPEED = 40 MPH
DESIGN SPEED = 40 MPH
2015 AADT = 9600
IN PLACE TYPICAL SECTION
PROPOSED TYPICAL SECTION
NOTE:
NORTH APPROACHES ARE SYMMETRICAL
LEGEND
DESIGN VEHICLE WB-62
