Example Core Layout for Density Lot with Longitudinal Joint Density Evaluation

(2008 Maximum Density Special Provision)

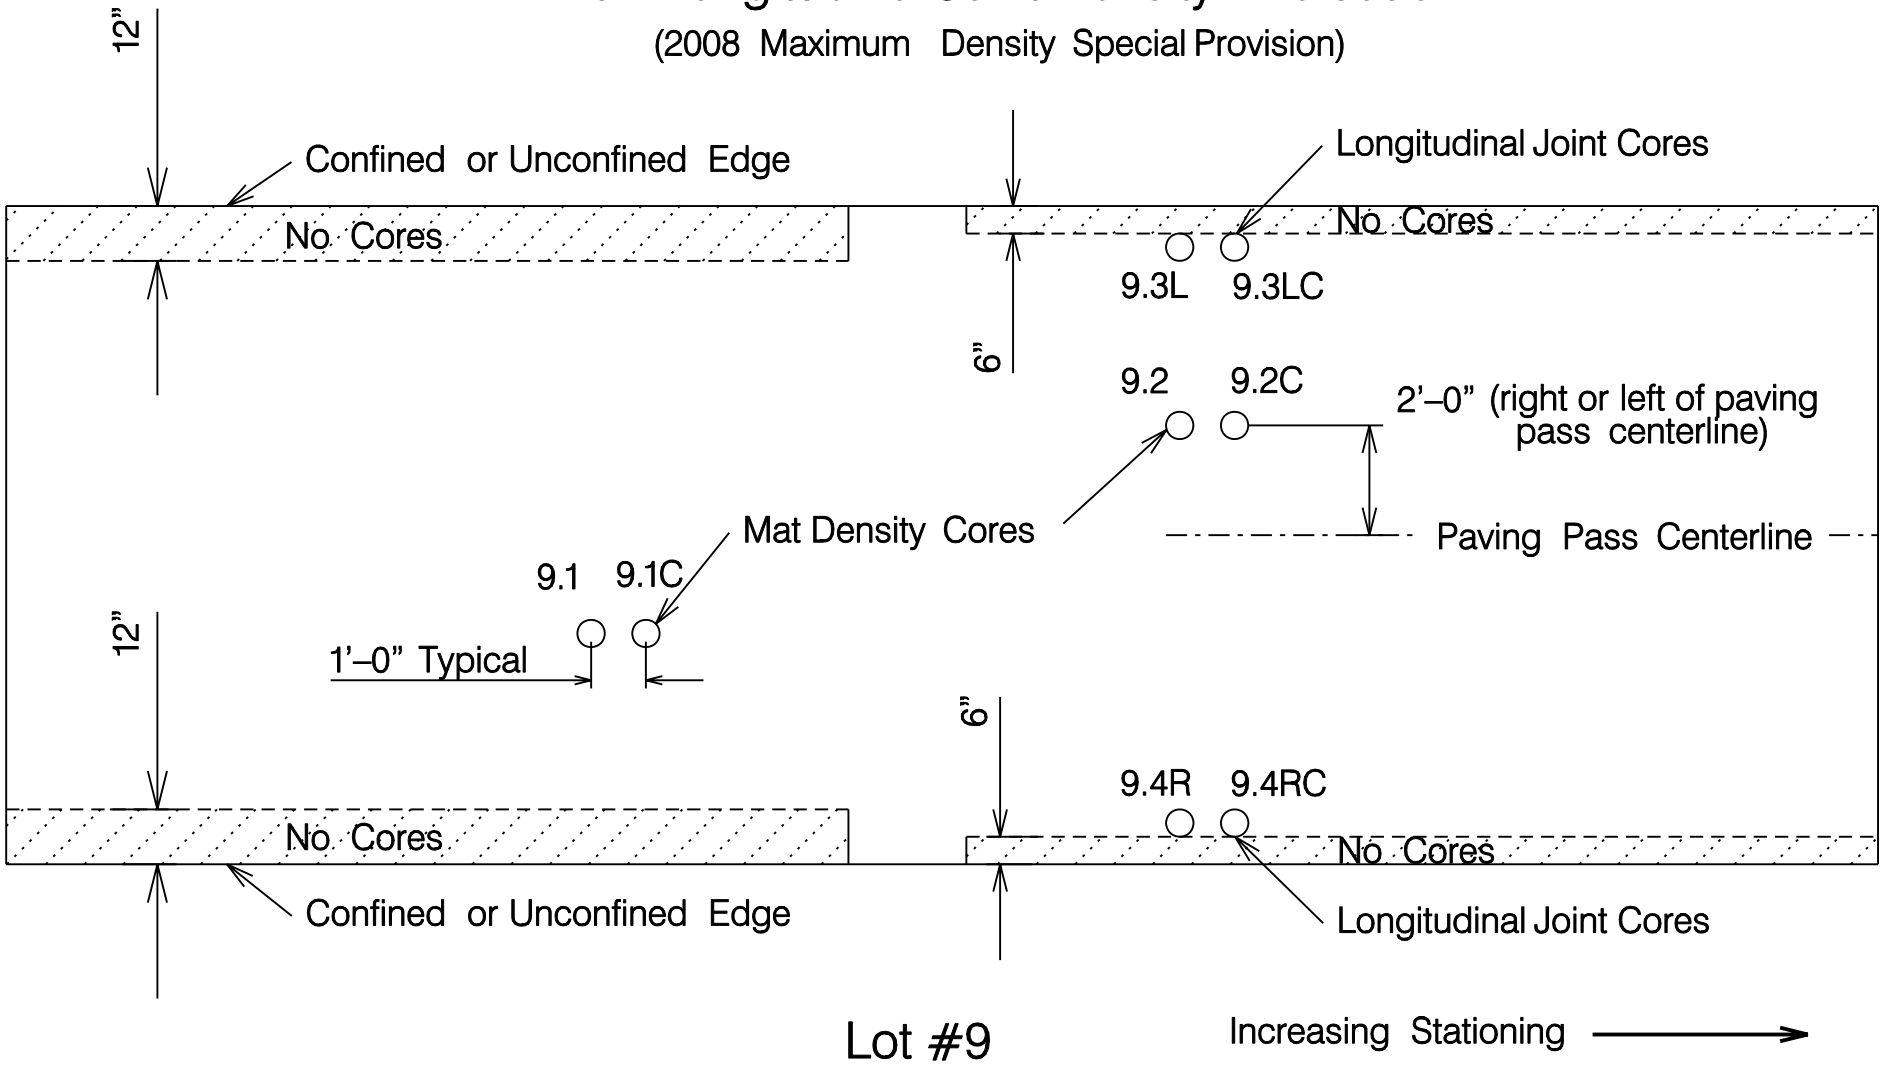

Lot #9

Increasing Stationing →