TH 212 - 4 LANE ULTIMATE

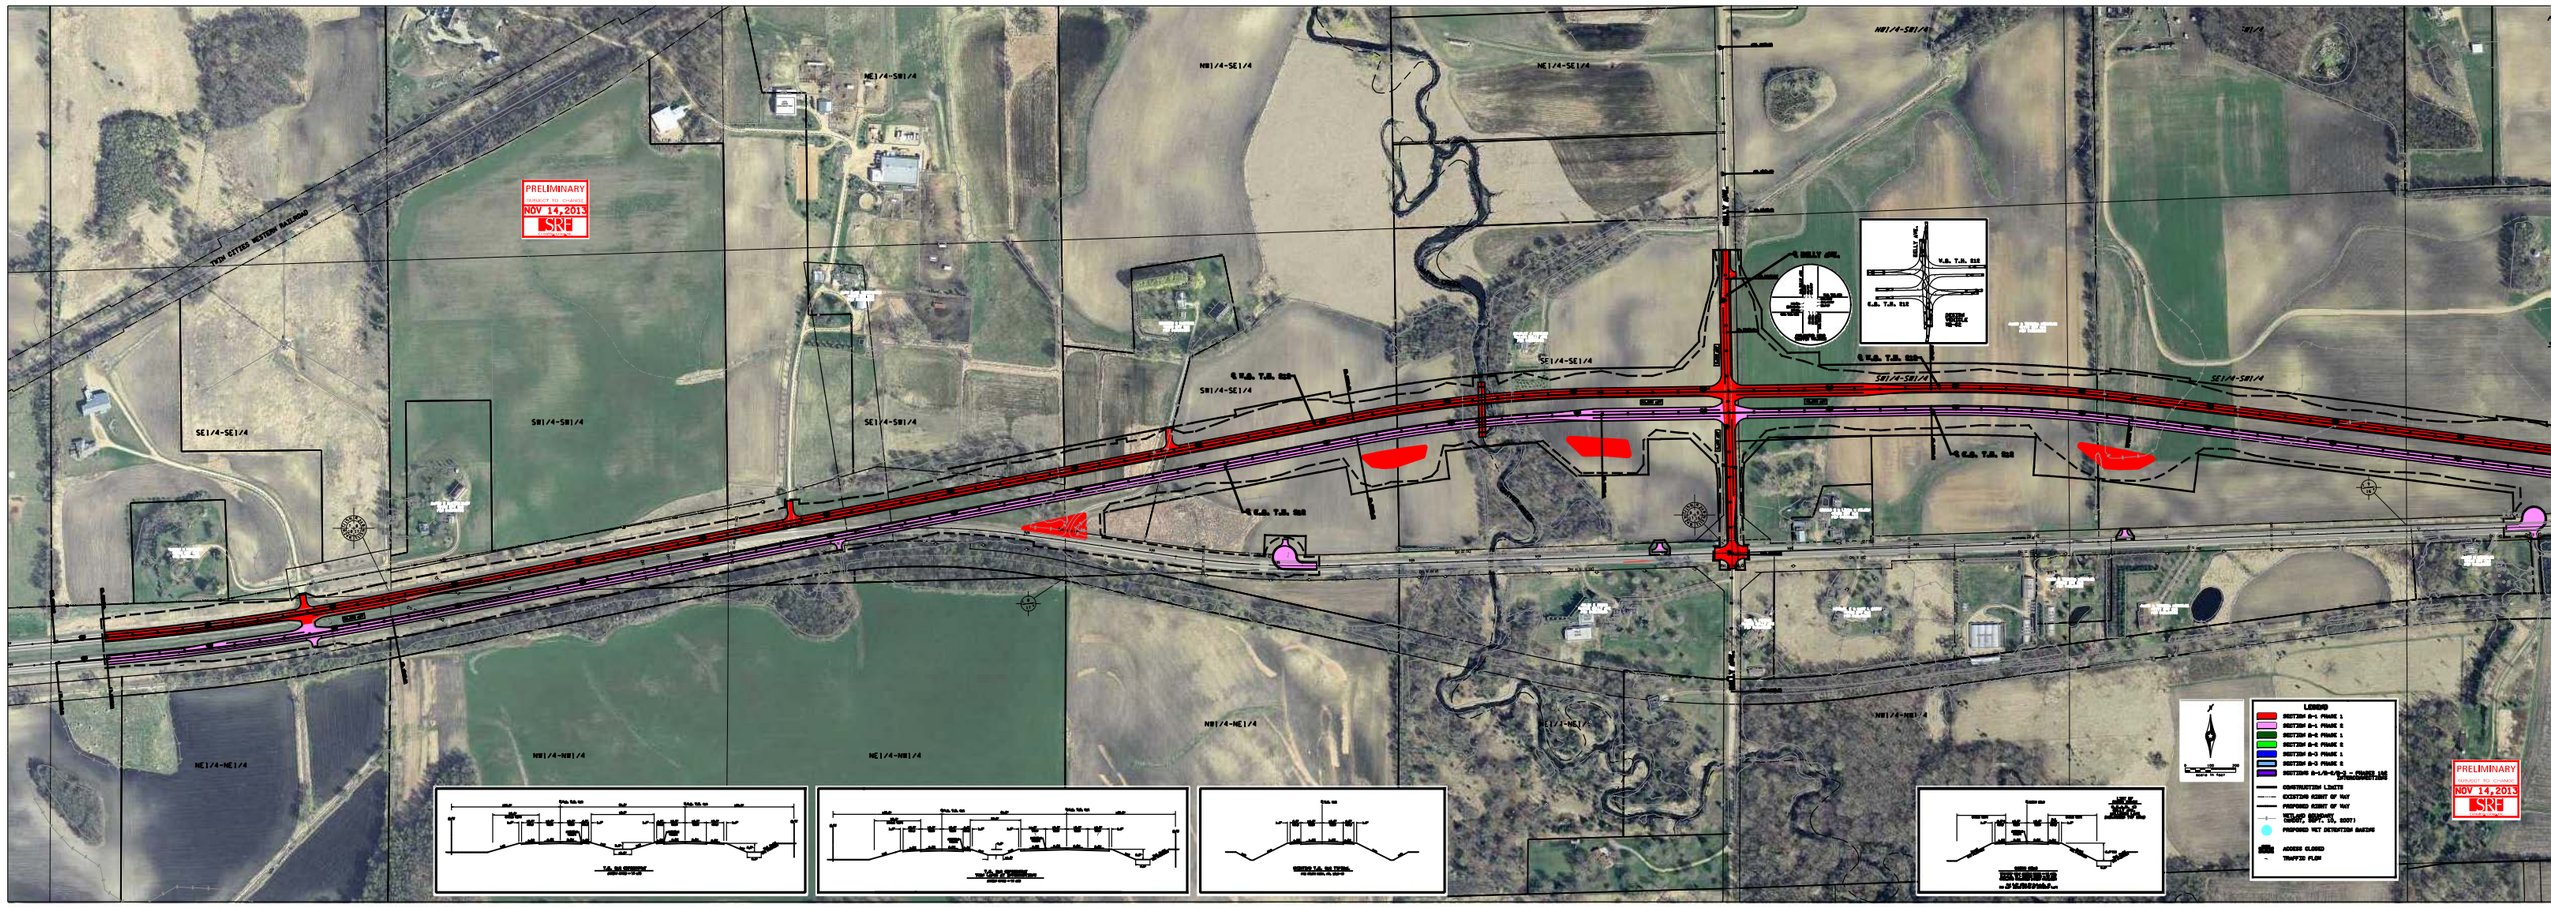

SECTION 1 OF 3

TH 212 - 4 LANE ULTIMATE

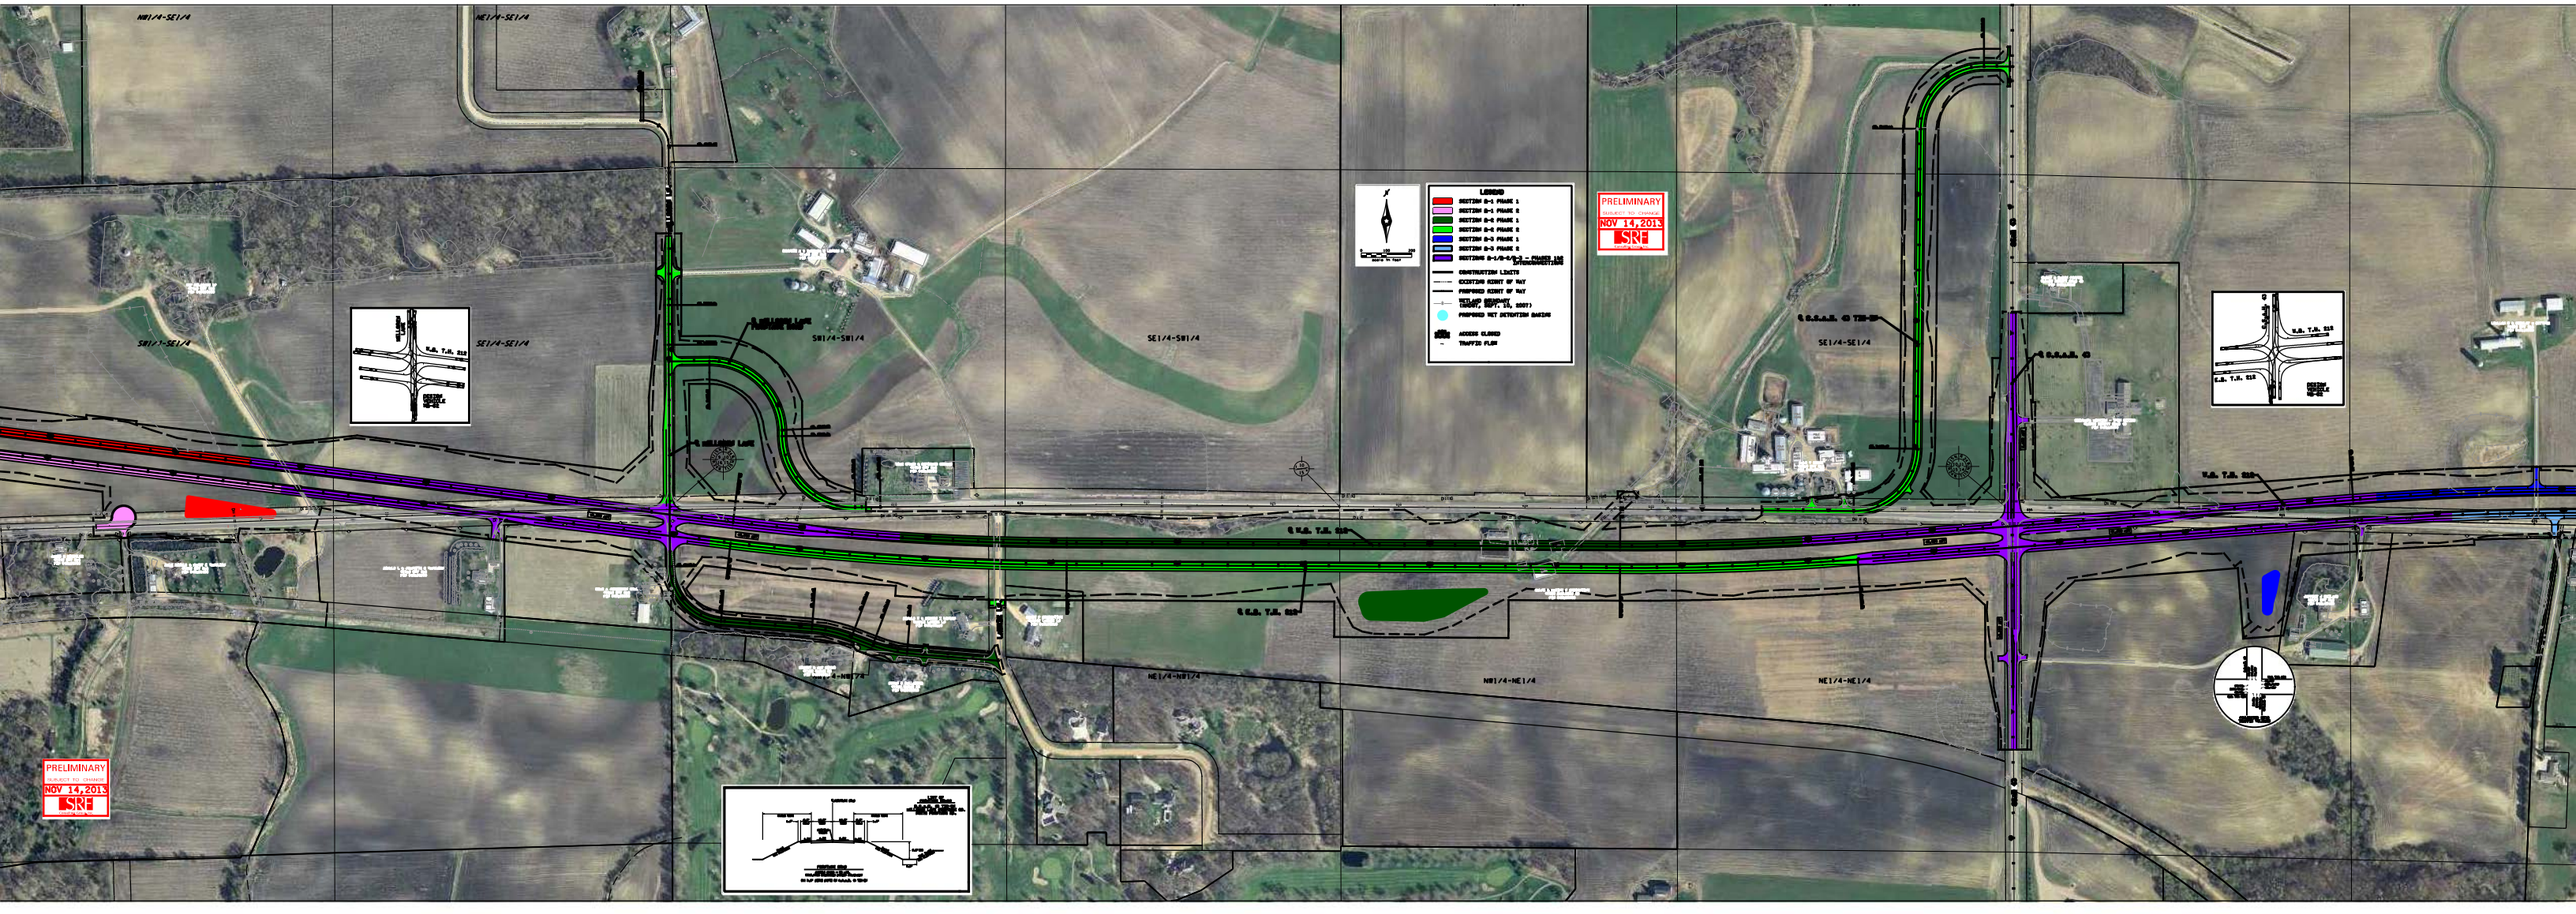

SECTION 2 OF 3

TH 212 - 4 LANE ULTIMATE

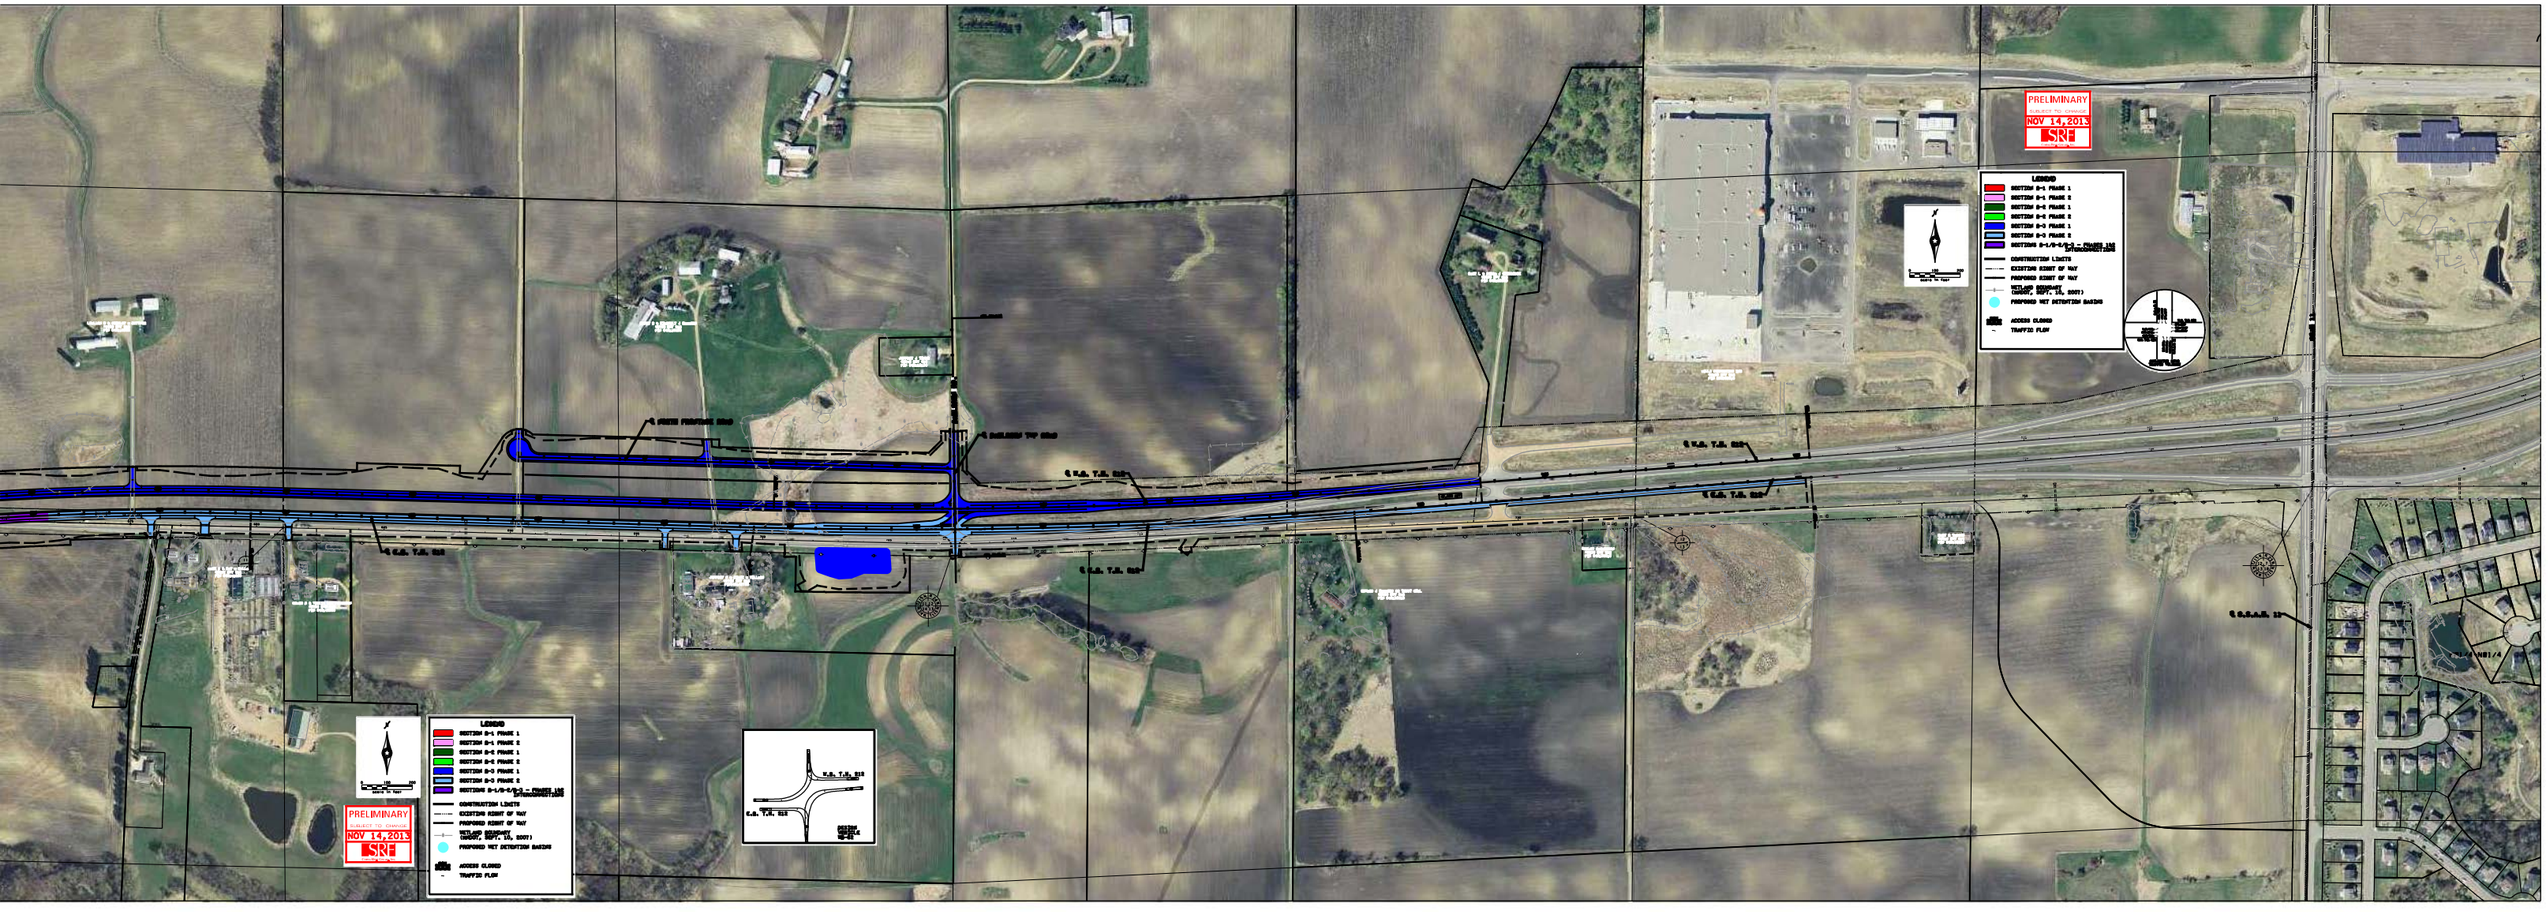

SECTION 3 OF 3