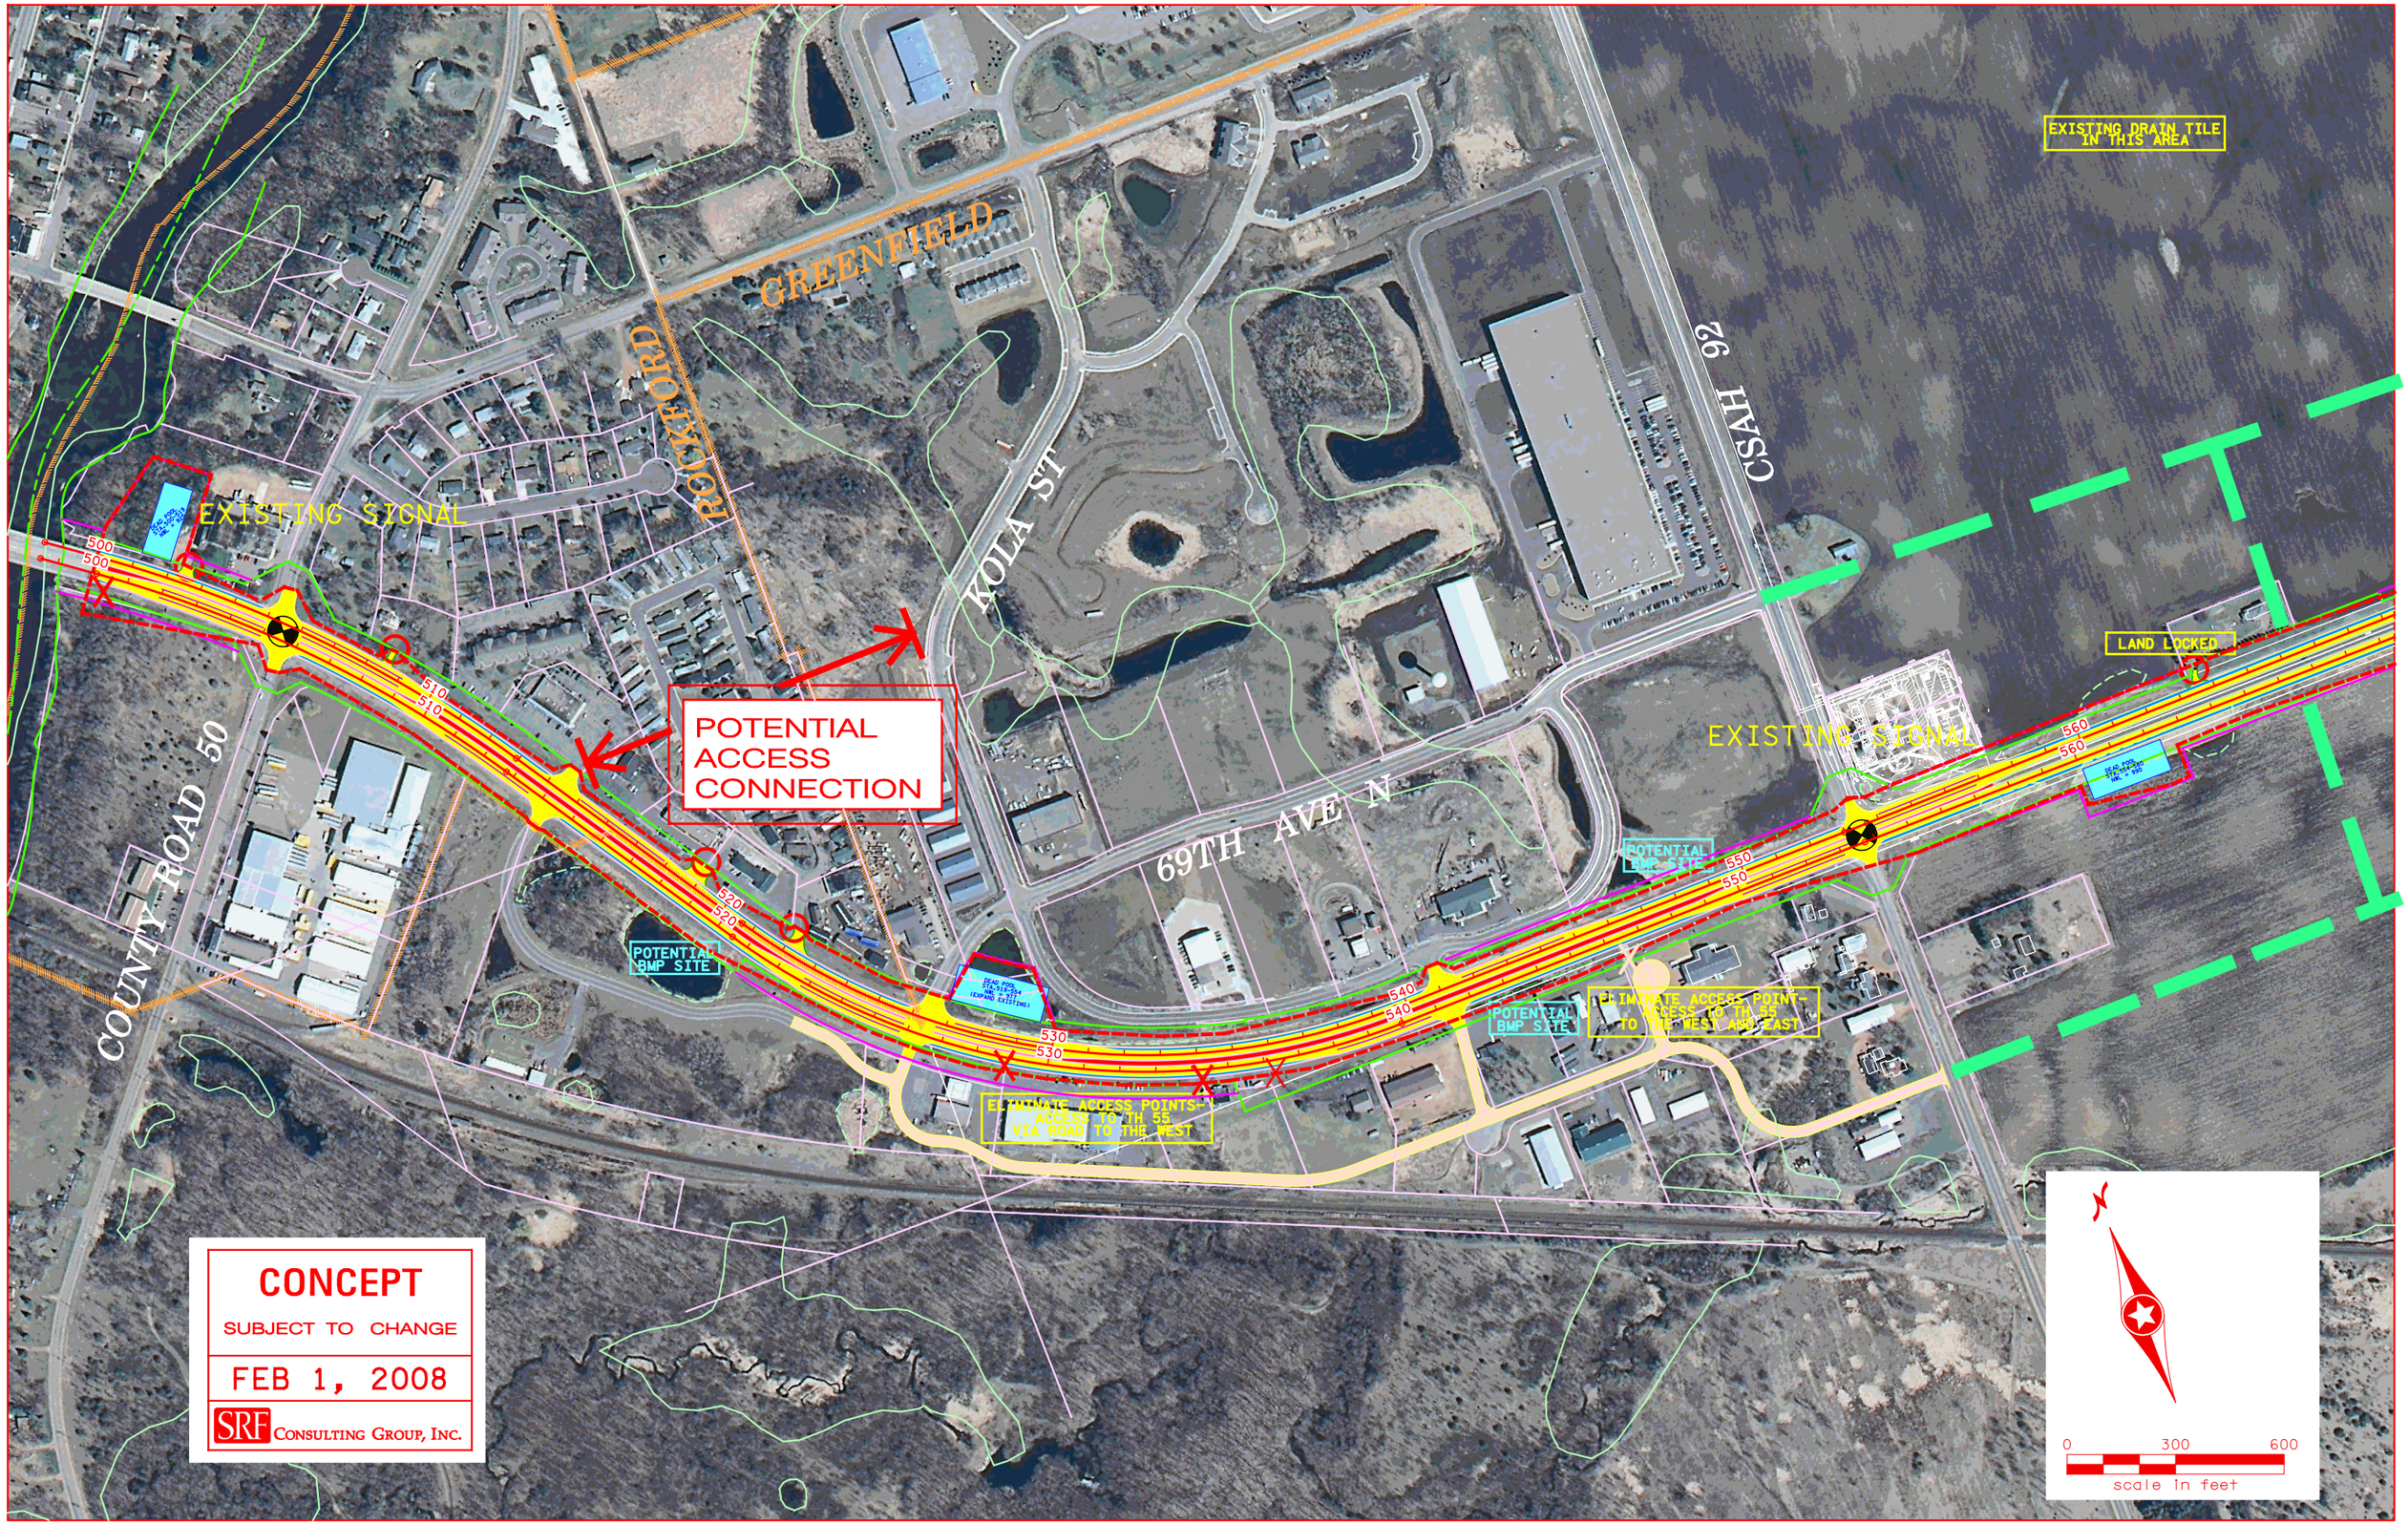
GREENFIELD
ROCKFORD
KOLA ST
CSAH 92
COUNTY ROAD 50
69TH AVE N
EXISTING SIGNAL
EXISTING SIGNAL
EXISTING DRAIN TILE IN THIS AREA
LAND LOCKED
POTENTIAL ACCESS CONNECTION
POTENTIAL BMP SITE
POTENTIAL BMP SITE
POTENTIAL BMP SITE
ELIMINATE ACCESS POINTS- ACCESS TO TH 55 VIA ROAD TO THE WEST
ELIMINATE ACCESS POINT- ACCESS TO TH 55 TO THE WEST AND EAST
500
510
520
530
540
550
560
CONCEPT
SUBJECT TO CHANGE
FEB 1, 2008
SRF CONSULTING GROUP, INC.
N
0
300
600
scale in feet