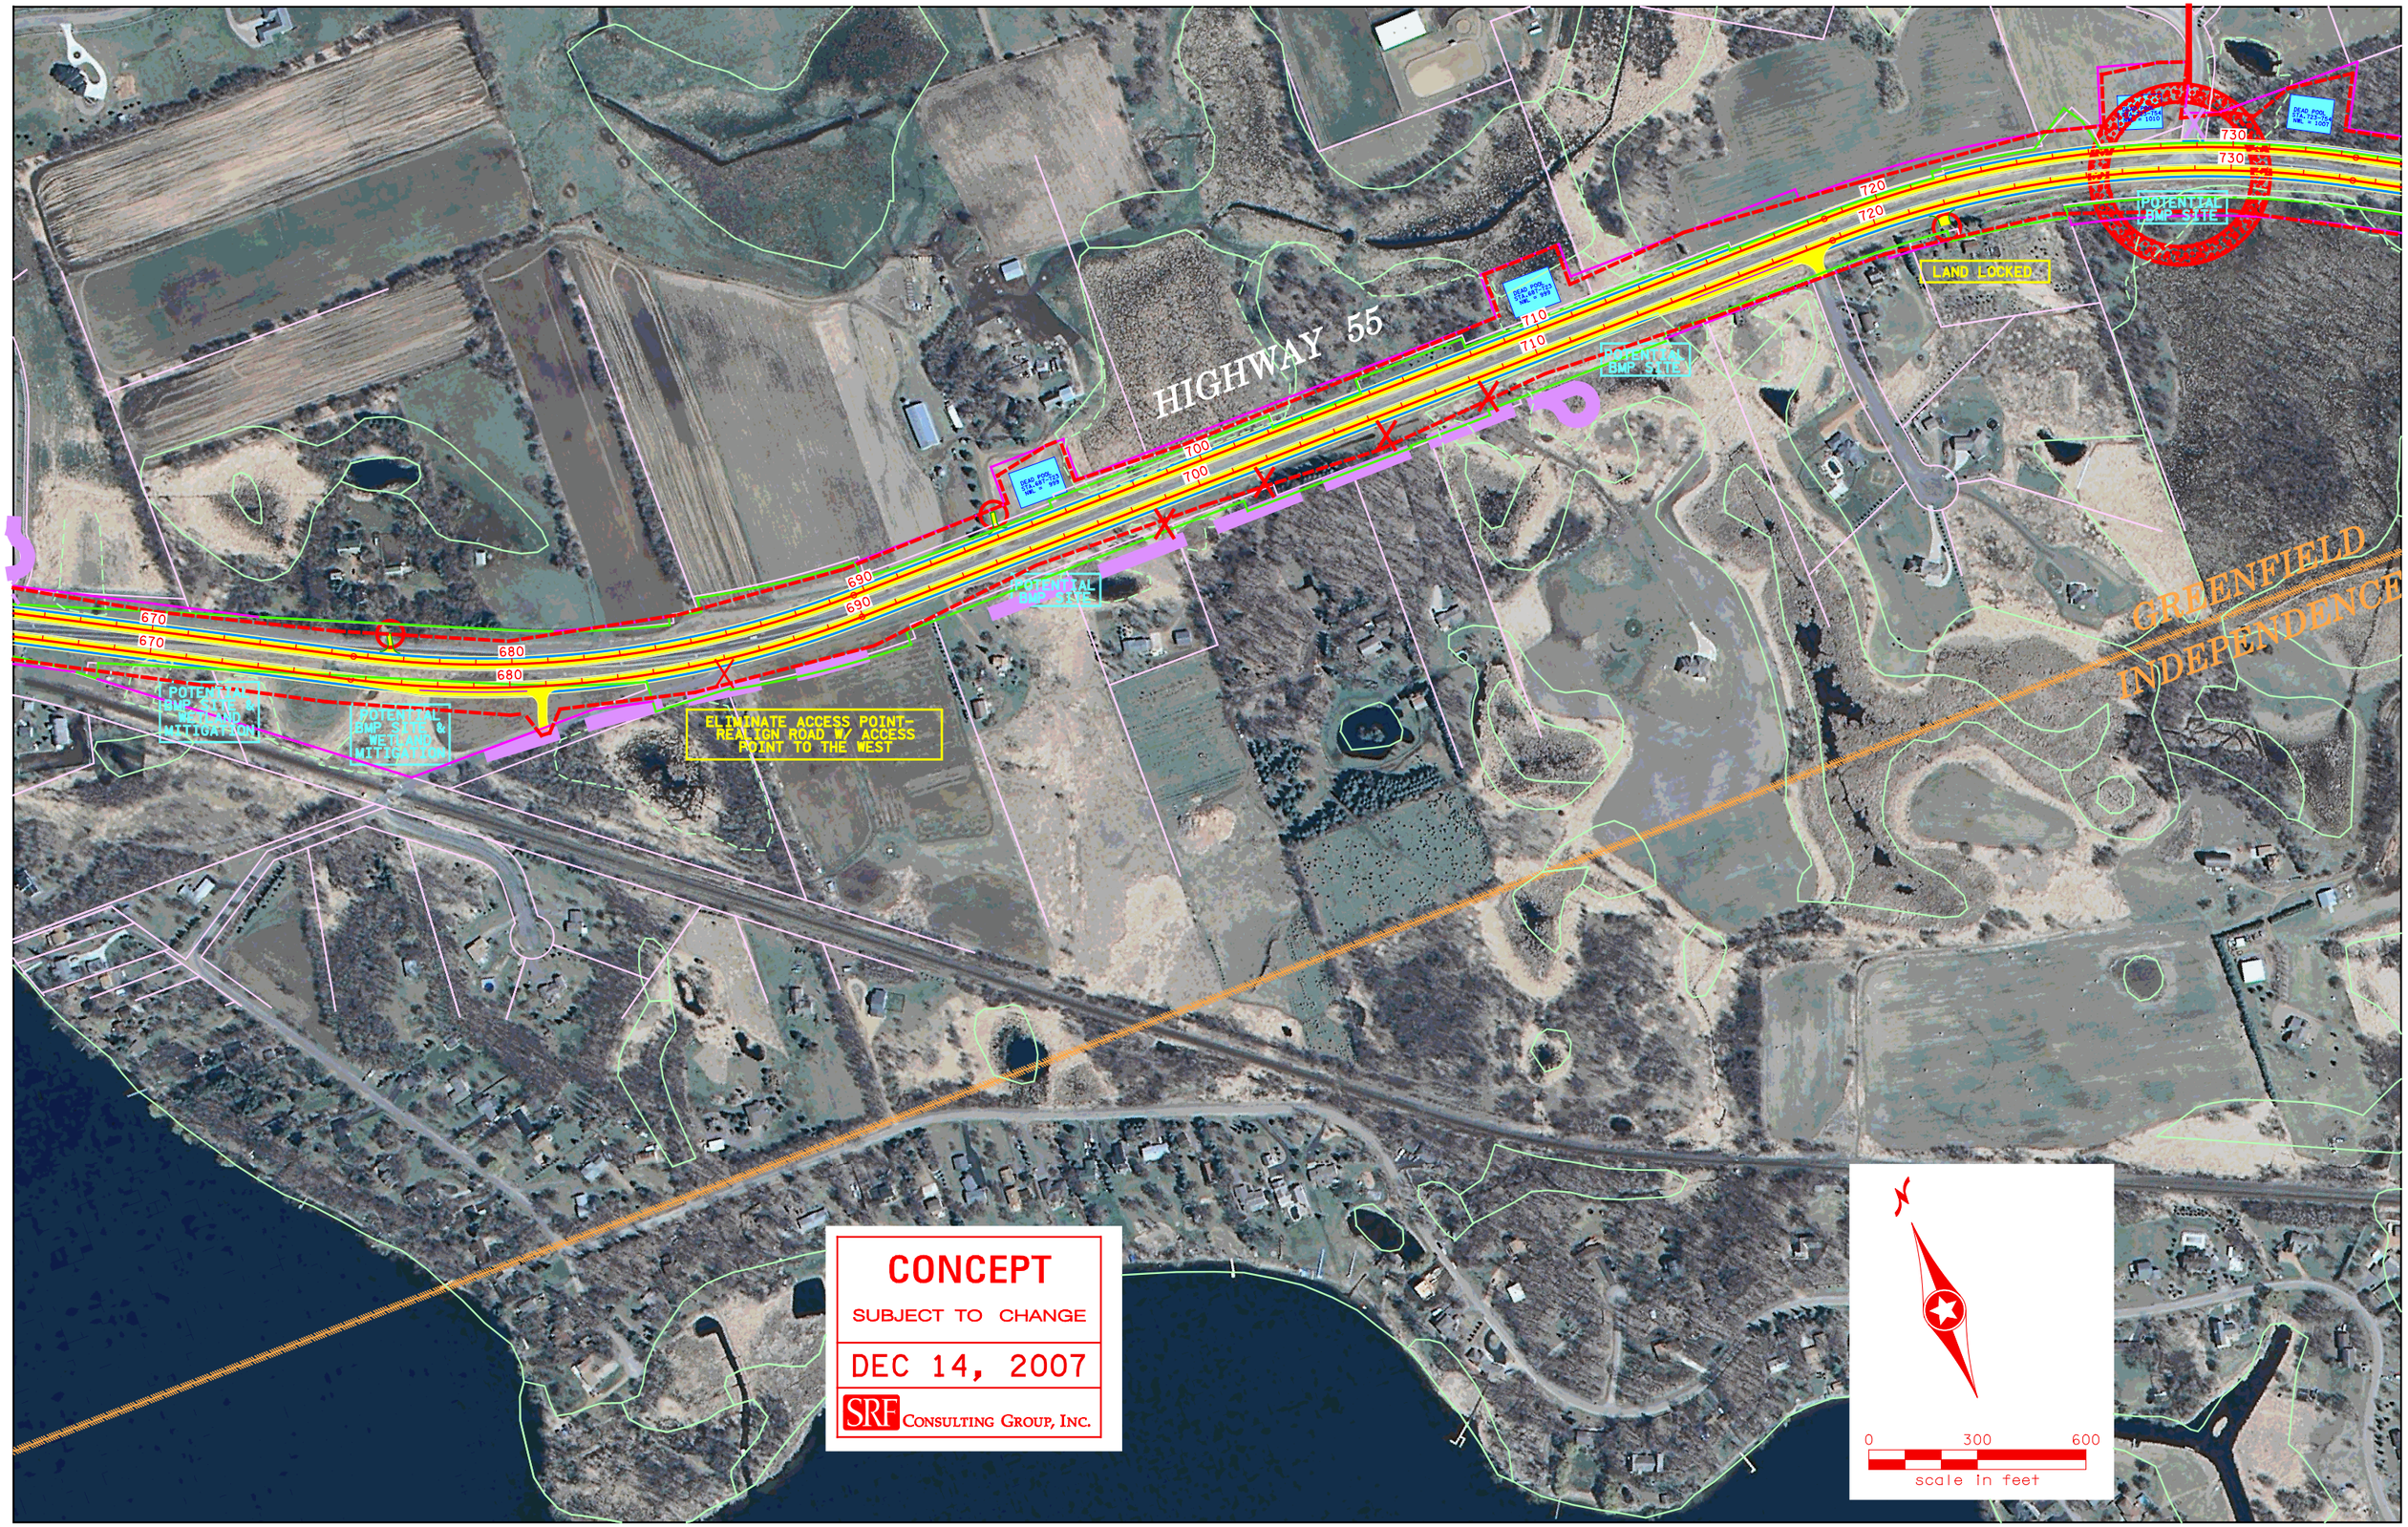
HIGHWAY 55
GREENFIELD
INDEPENDENCE
670
680
690
700
710
720
730
POTENTIAL BMP SITE & WETLAND MITIGATION
POTENTIAL BMP SITE
POTENTIAL BMP SITE
POTENTIAL BMP SITE
POTENTIAL BMP SITE
LAND LOCKED
ELIMINATE ACCESS POINT- REALIGN ROAD W/ ACCESS POINT TO THE WEST
CONCEPT
SUBJECT TO CHANGE
DEC 14, 2007
SRF CONSULTING GROUP, INC.
N
0
300
600
scale in feet